GardenDeco®
strutture in legno

44 A-frame-Moose

GardenDeco®
strutture in legno

Floor bearer

1:40

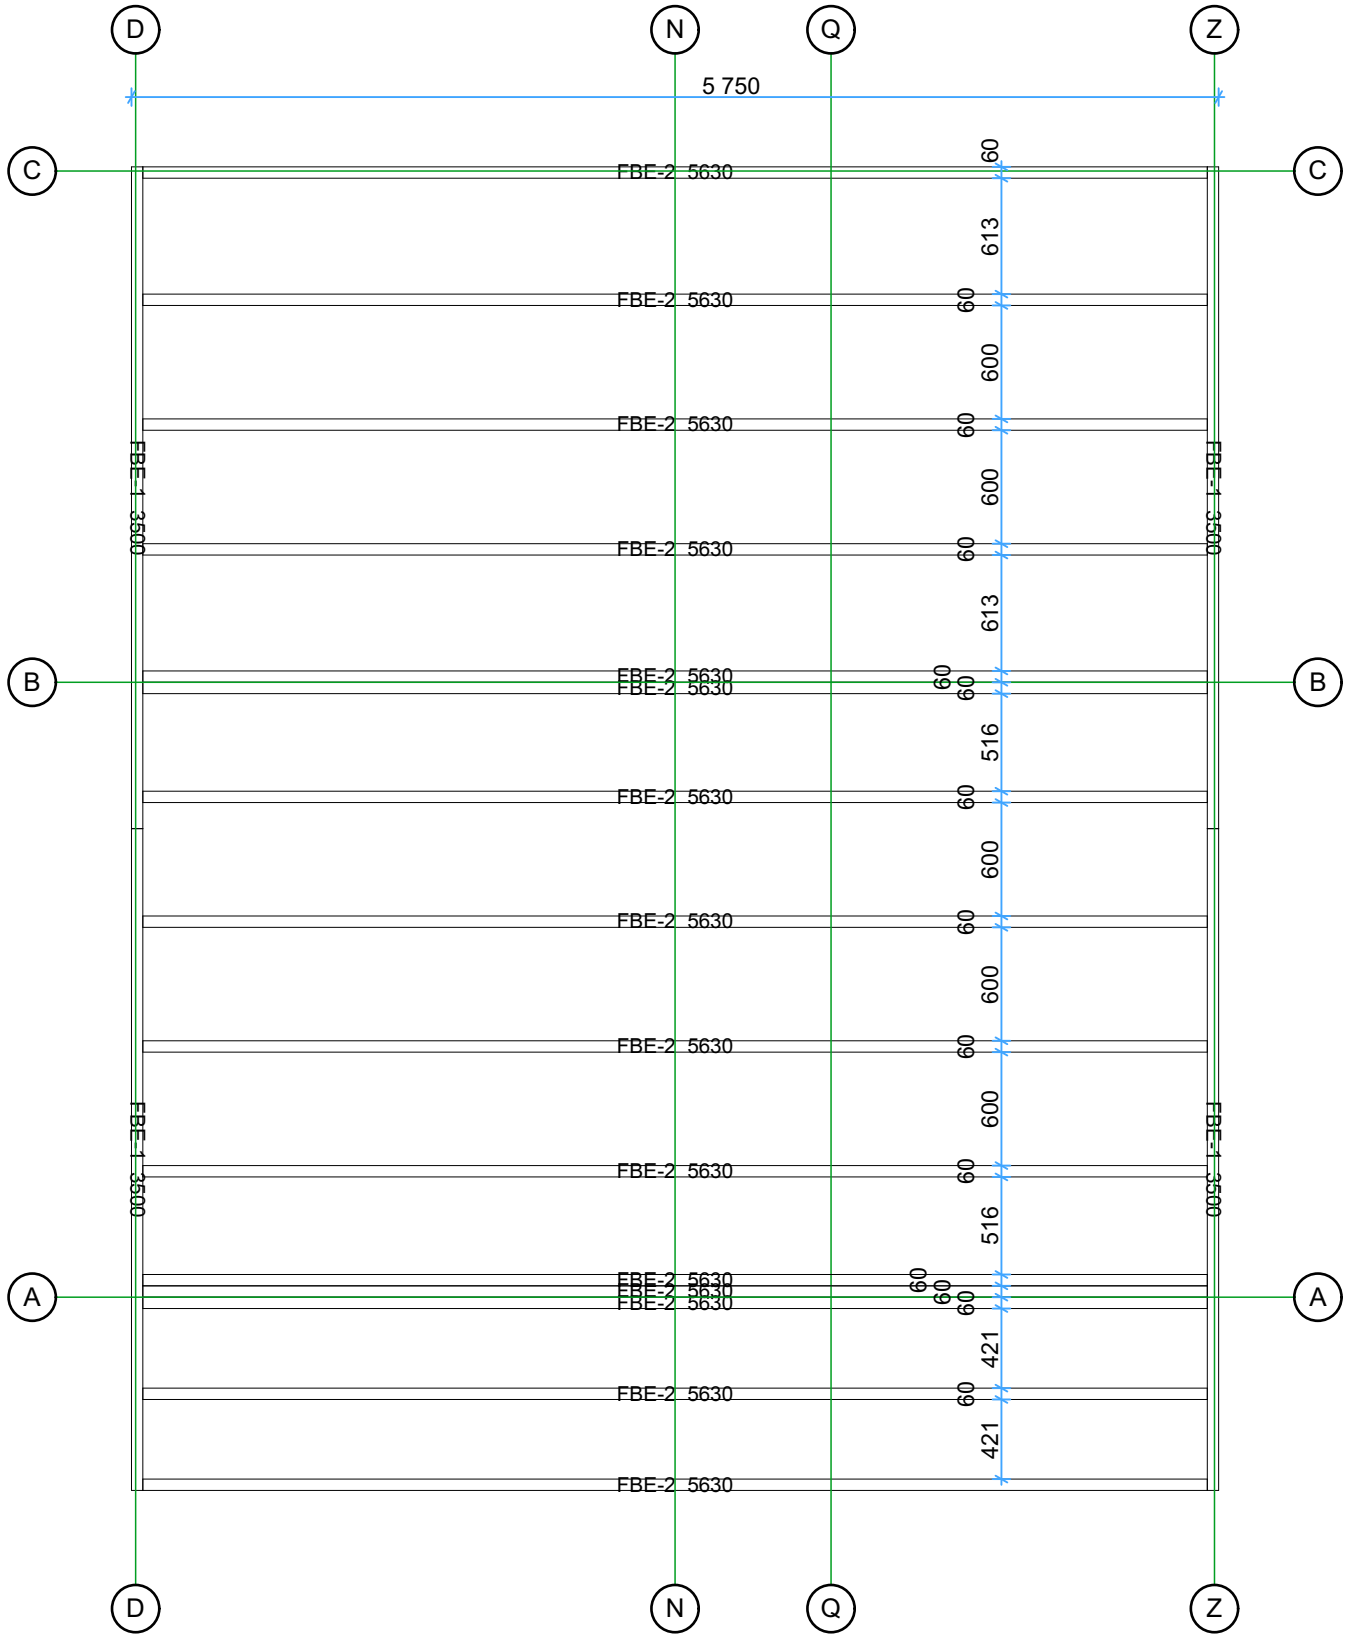

Thickness:	Project name:	Project ID:	Year:	Page:
44	A-frame-Moose		2025	2

GardenDeco®
strutture in legno

Ground Floor plan 1:40

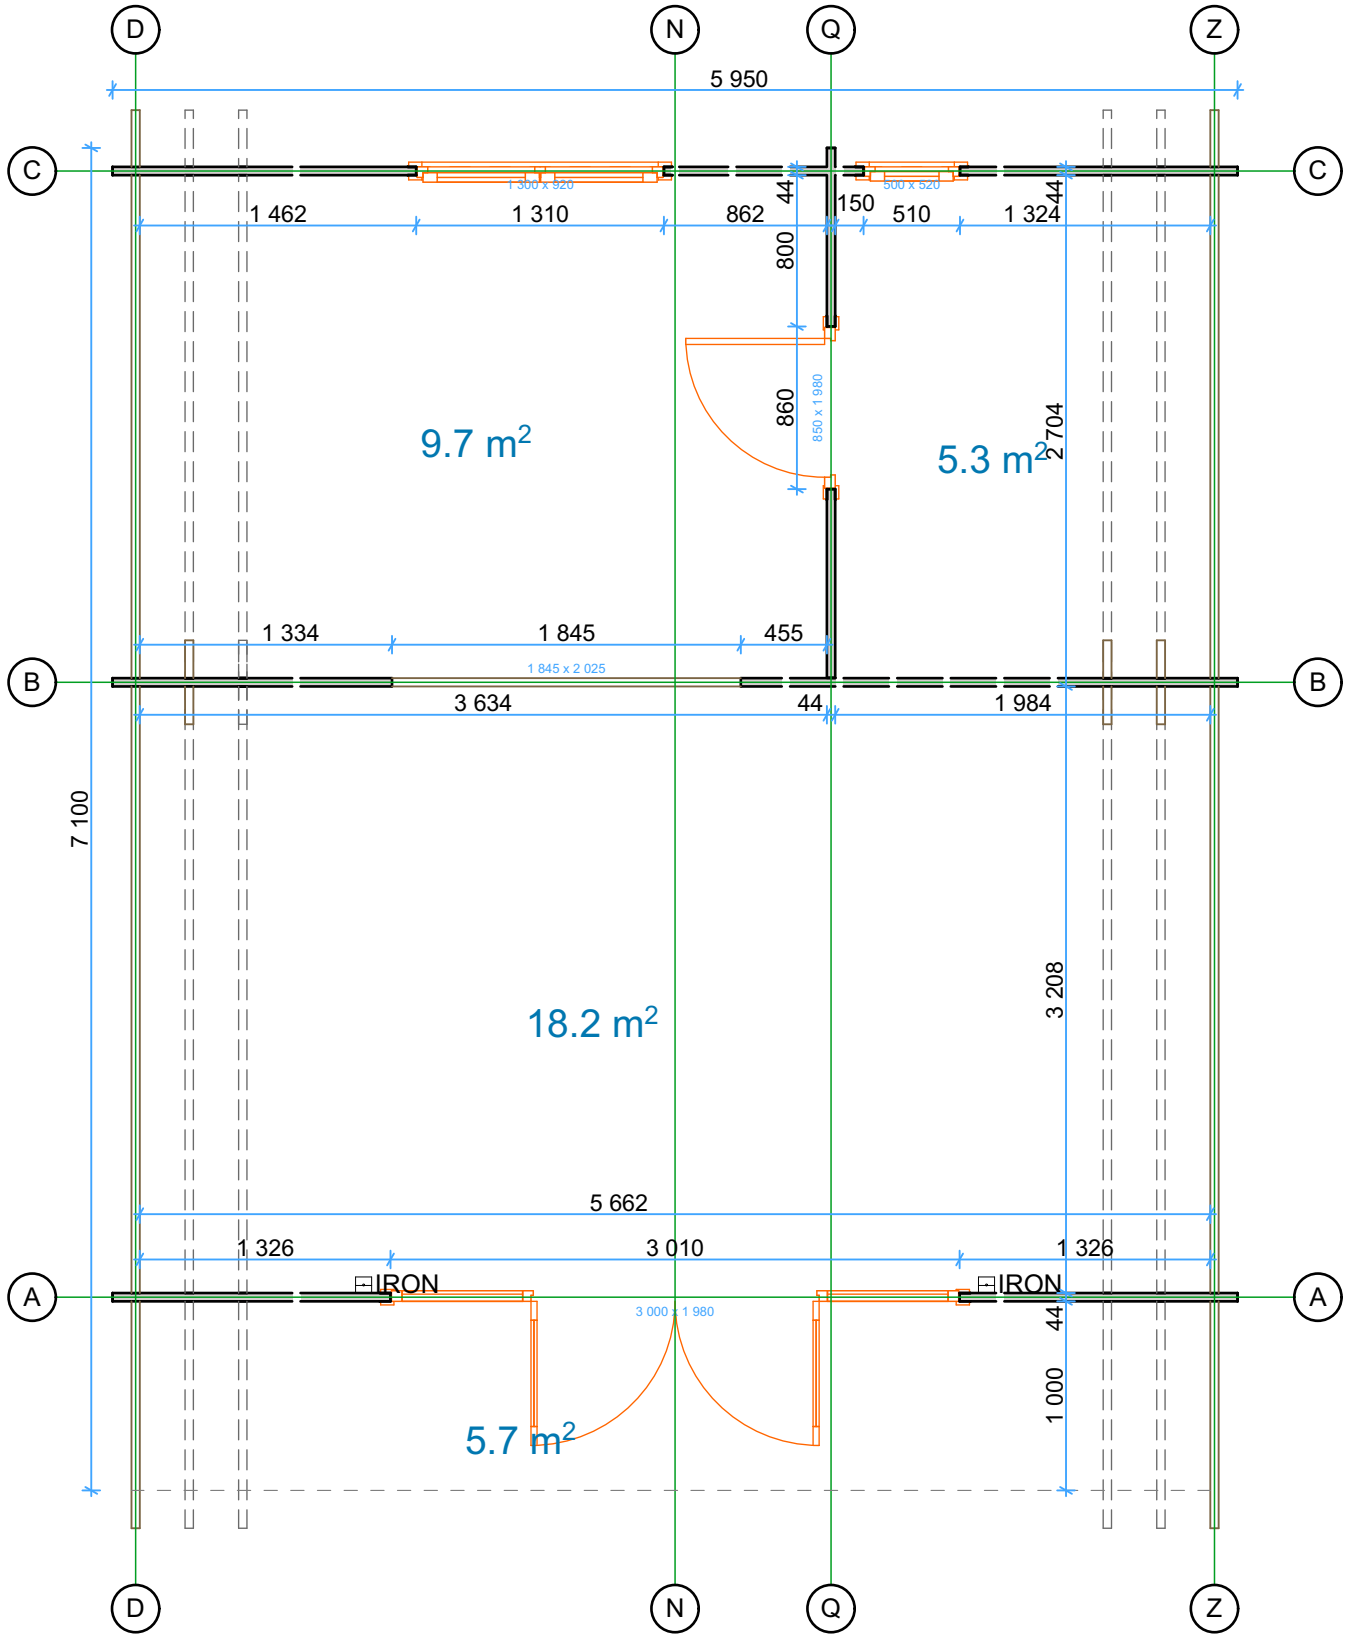

Thickness:	Project name:	Project ID:	Year:	Page:
44	A-frame-Moose		2025	3

GardenDeco®
strutture in legno

Floor boards

1:40

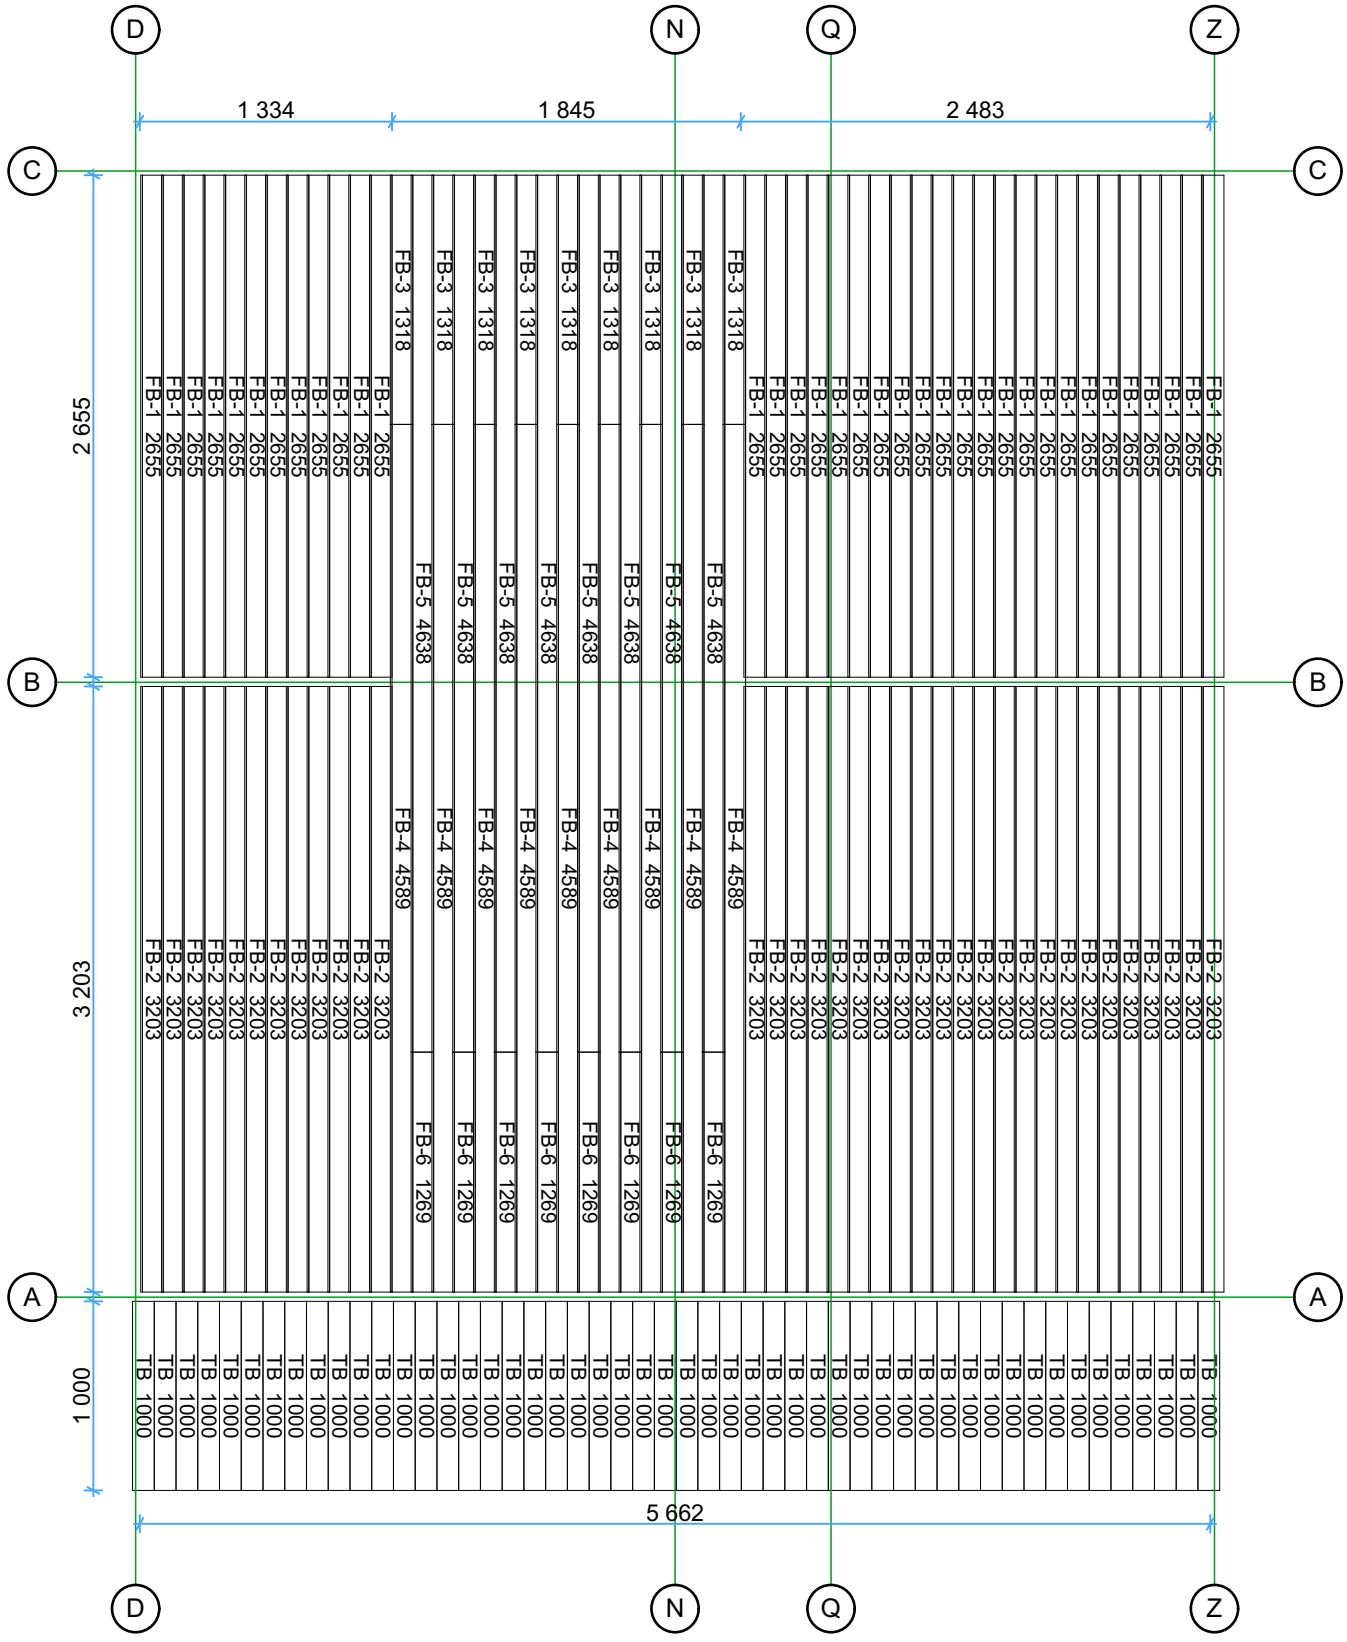

Thickness:	Project name:	Project ID:	Year:	Page:
44	A-frame-Moose		2025	4

GardenDeco®
strutture in legno

1 St. Floor plan 1:40

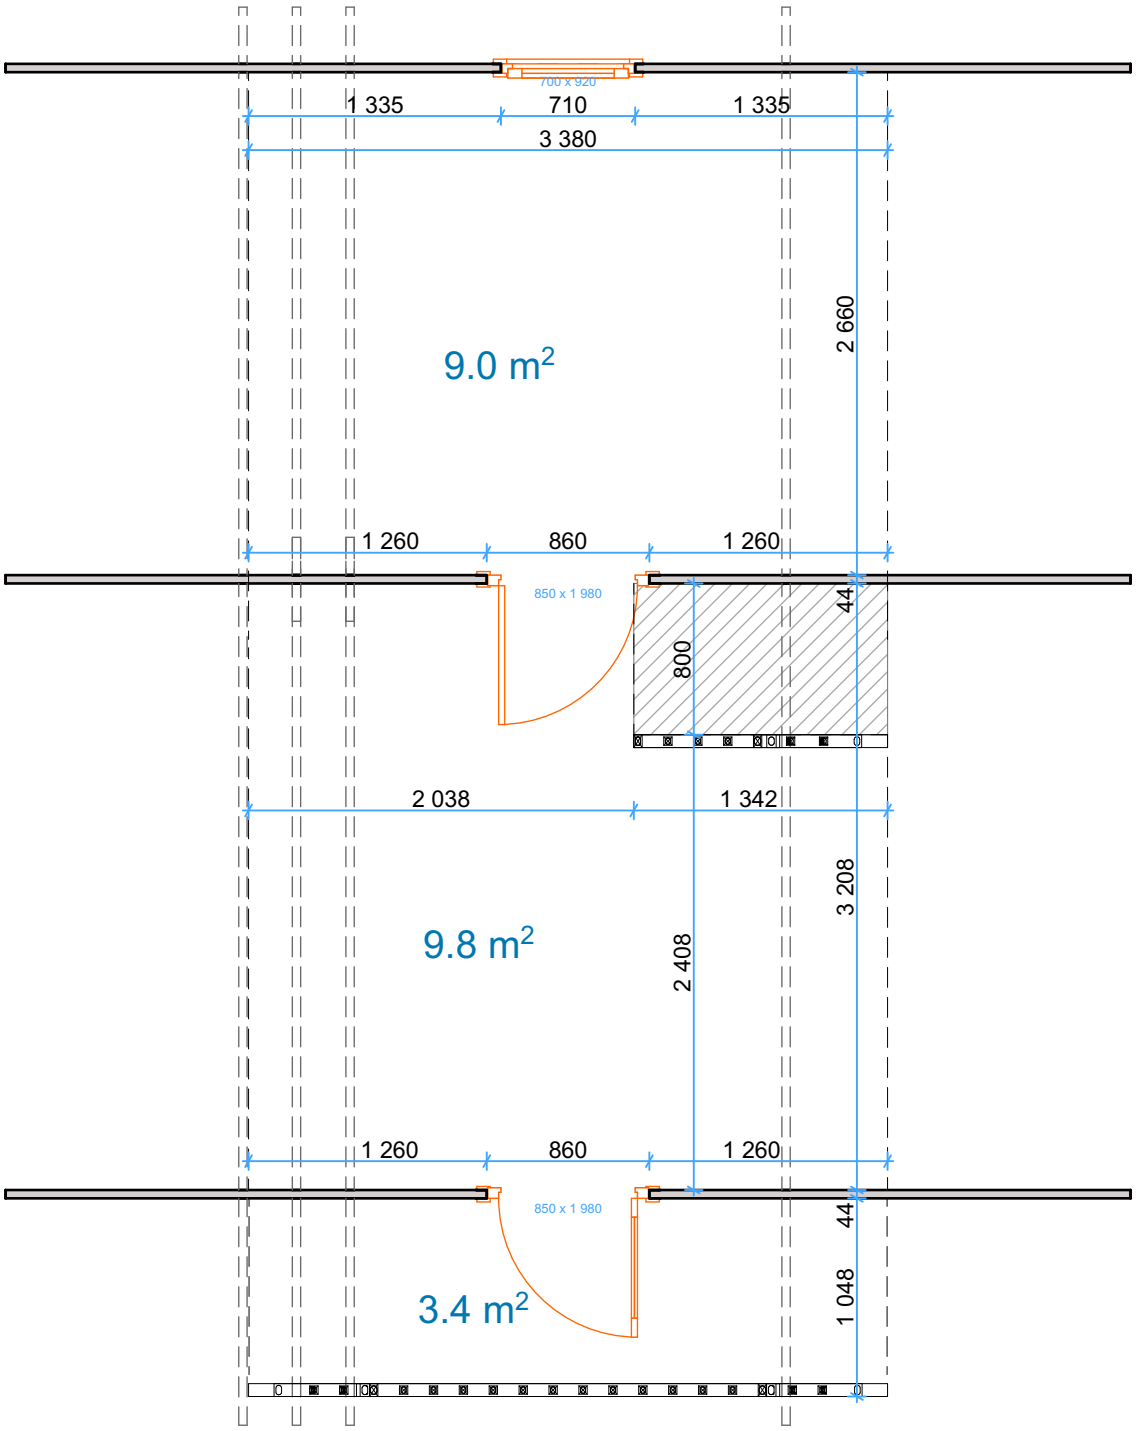

Thickness:	Project name:	Project ID:	Year:	Page:
44	A-frame-Moose		2025	5

GardenDeco® strutture in legno

1 St. Floor boards 1:40

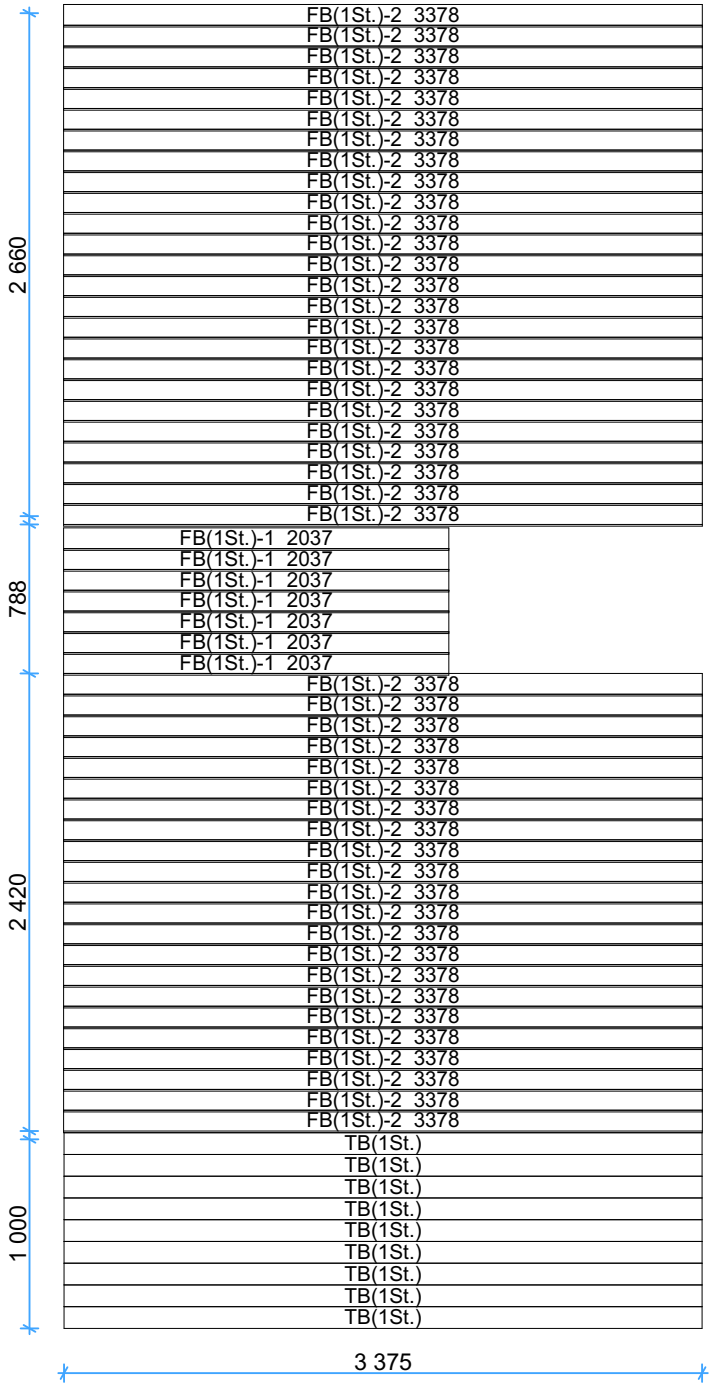

Thickness:	Project name:	Project ID:	Year:	Page:
44	A-frame-Moose		2025	6

GardenDeco®
strutture in legno

Roof boards

1:40

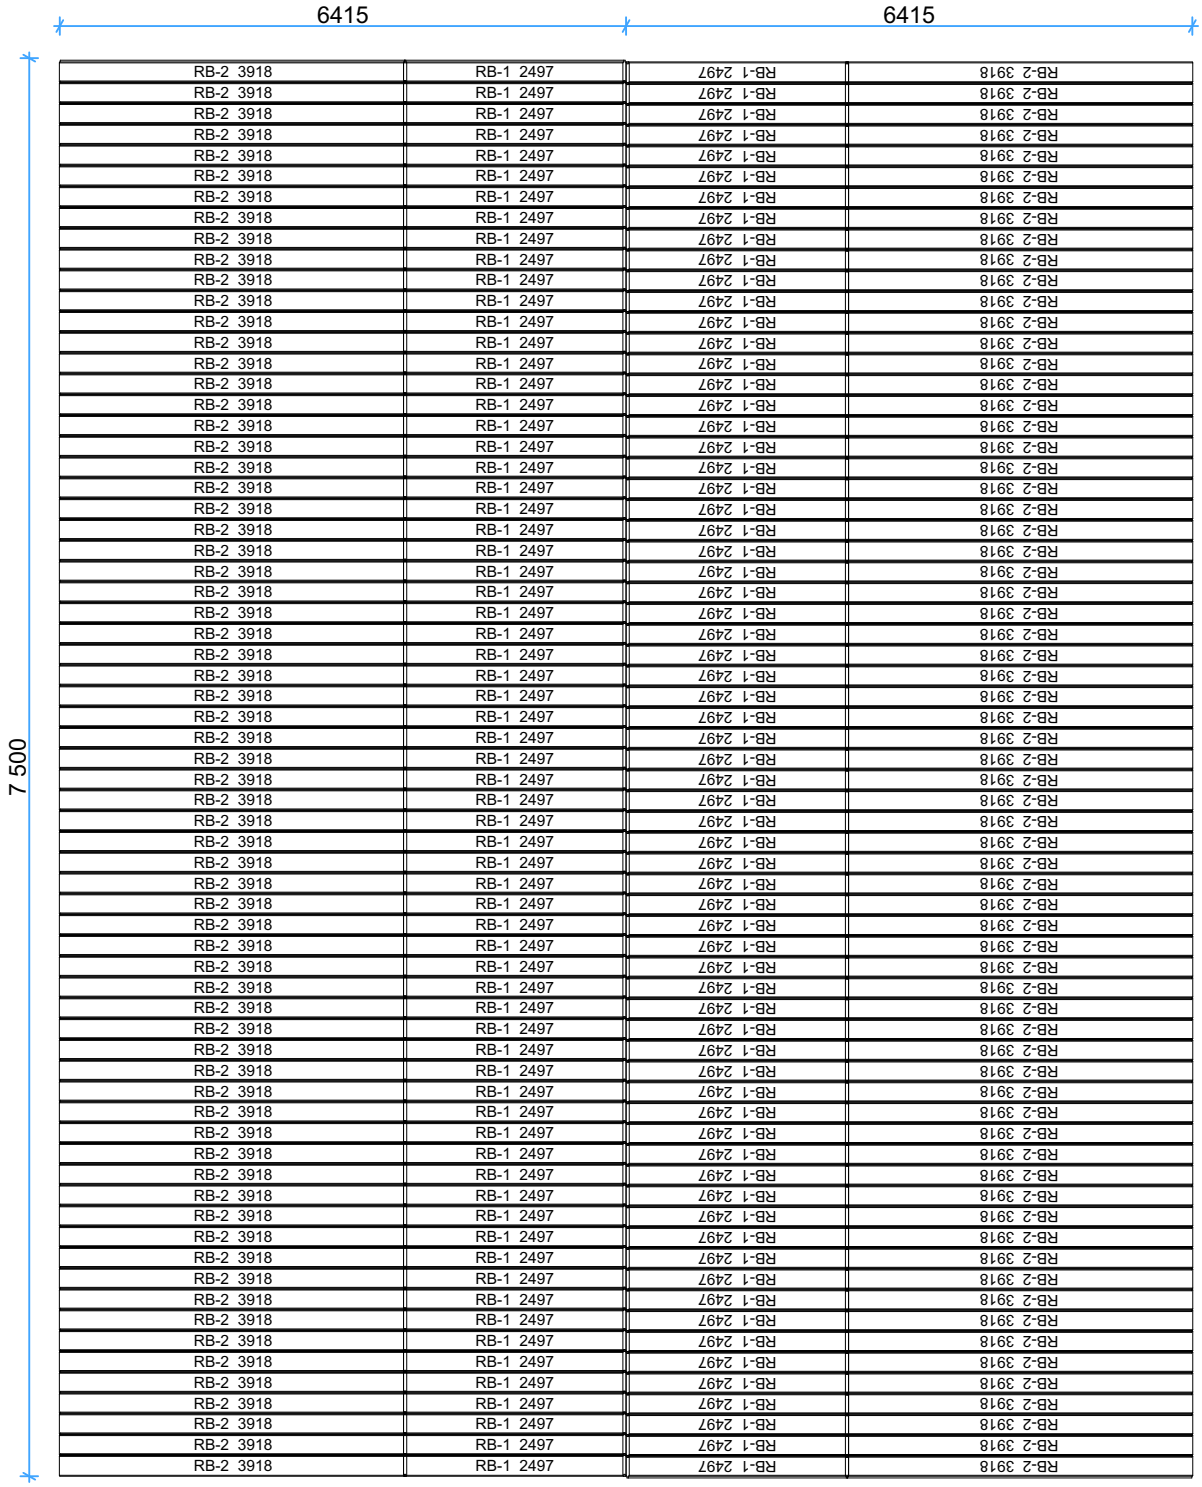

RB-2 3918	RB-1 2497	RB-1 2497	RB-2 3918

(repeated 150 times)

Thickness:	Project name:	Project ID:	Year:	Page:
44	A-frame-Moose		2025	7

GardenDeco®
strutture in legno

Walls and beams positions

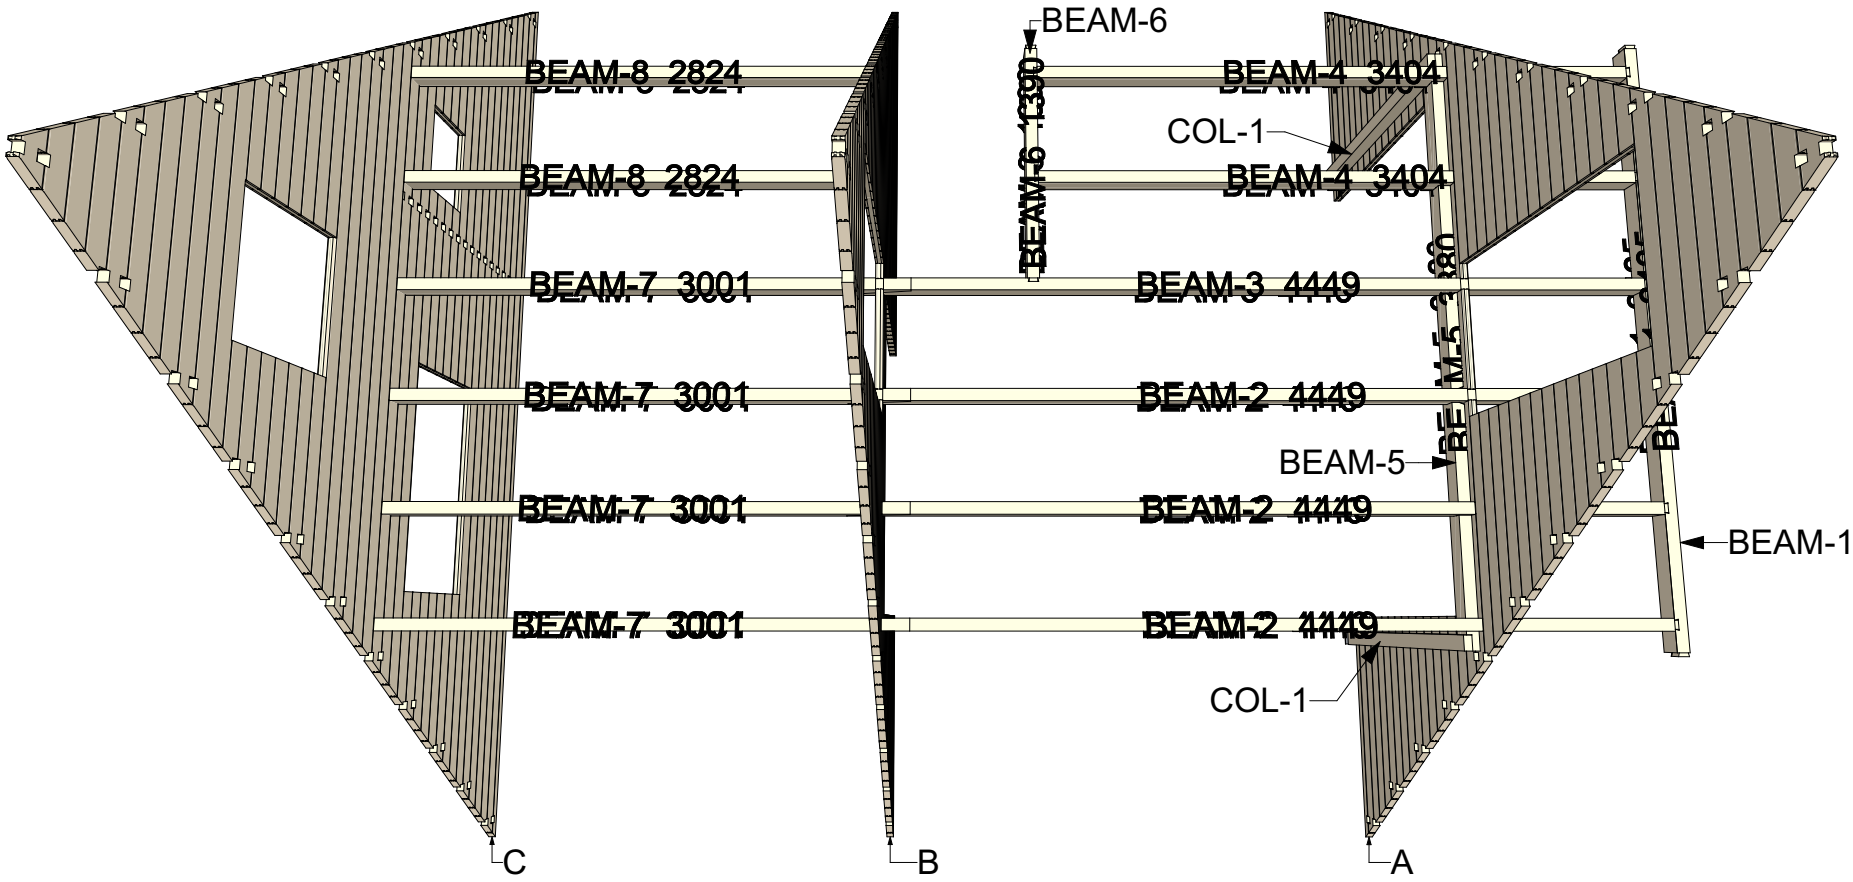

Thickness:	Project name:	Project ID:	Year:	Page:
44	A-frame-Moose		2025	8

Walls and roof logs positions

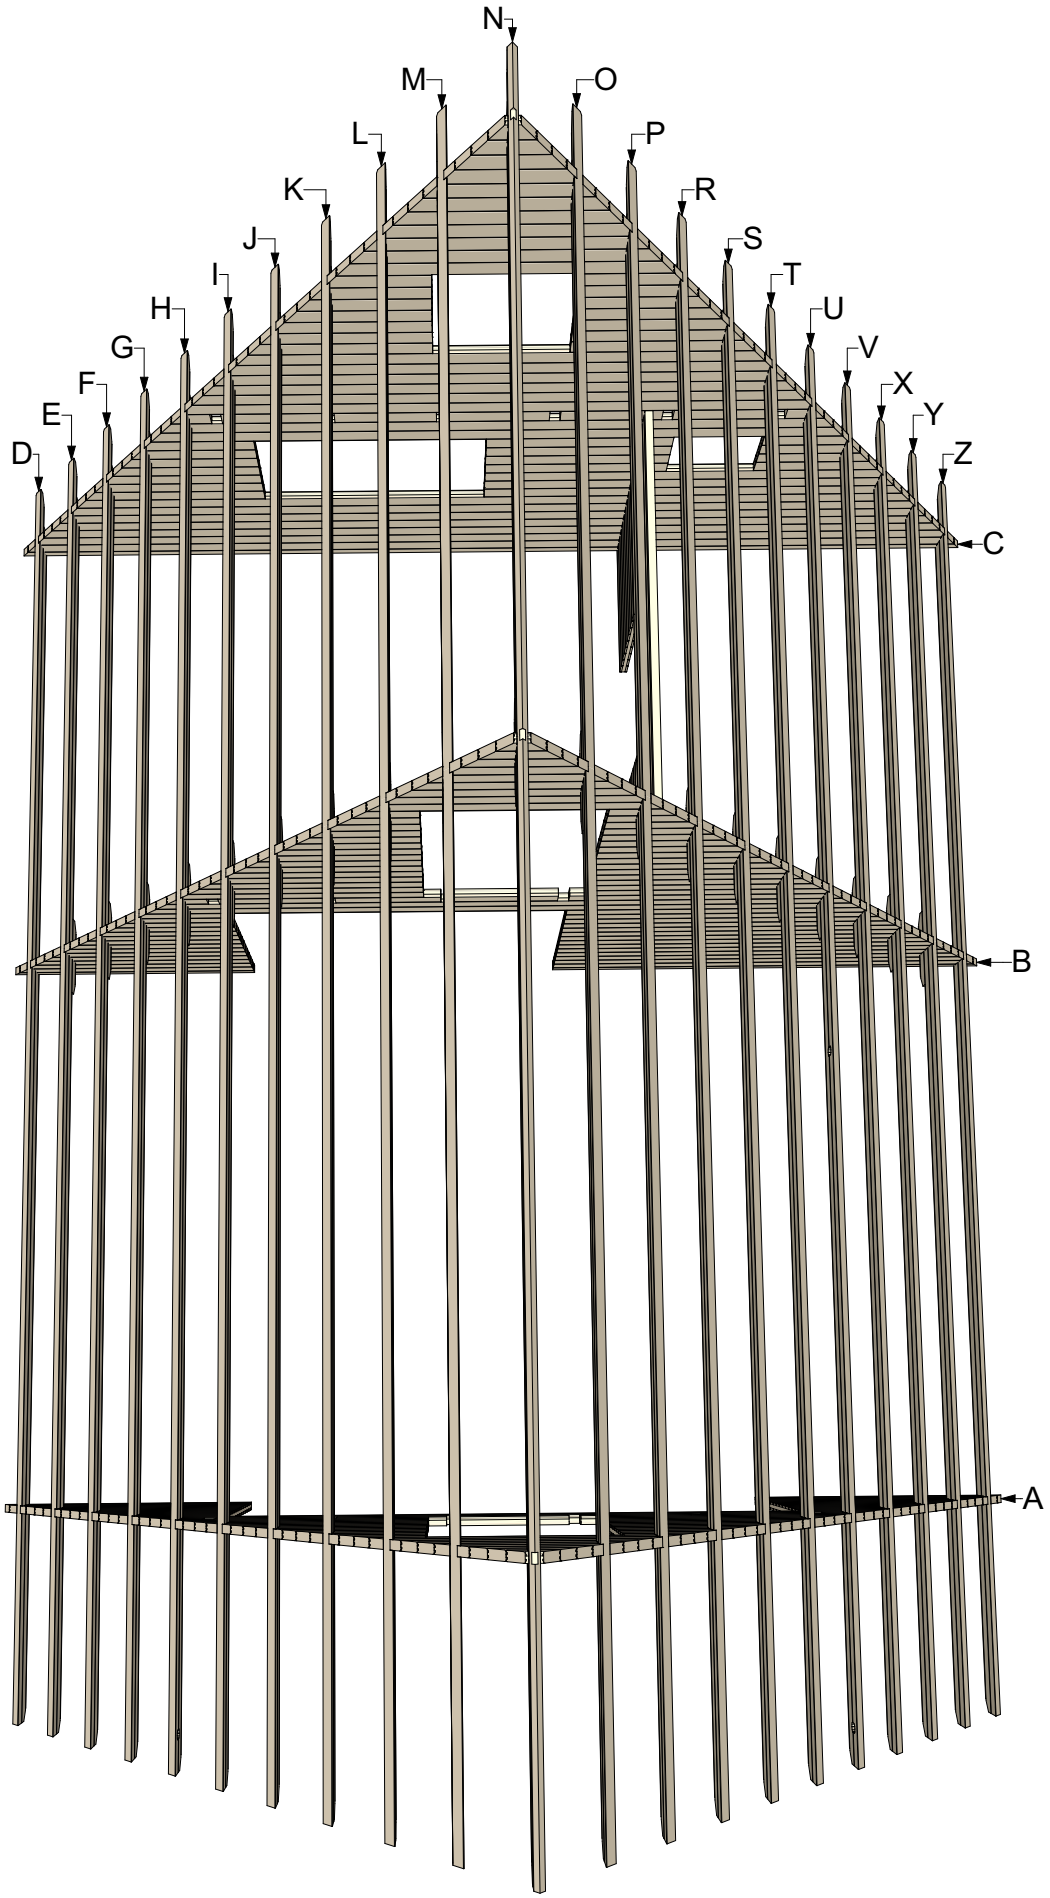

GardenDeco®
strutture in legno

Wall A 1:50

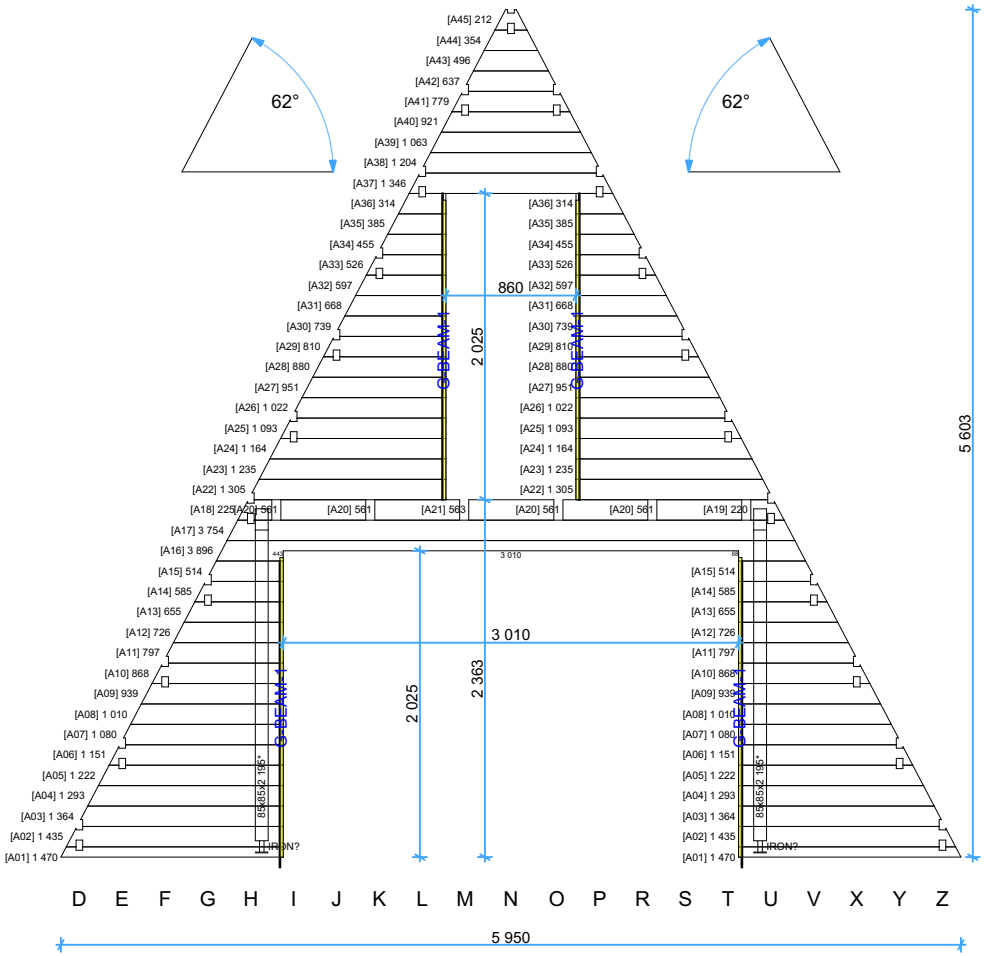

Wall B 1:50

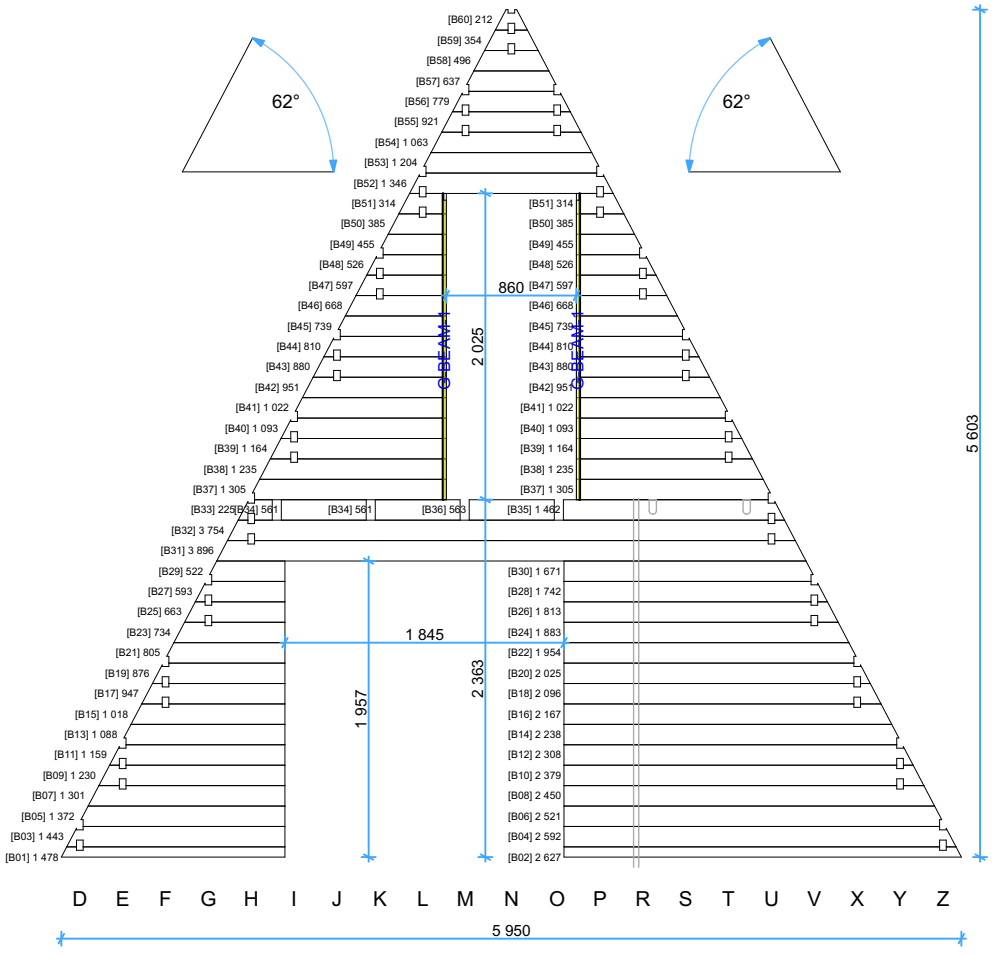

Thickness:	Project name:	Project ID:	Year:	Page:
44	A-frame-Moose		2025	10

Wall C 1:50

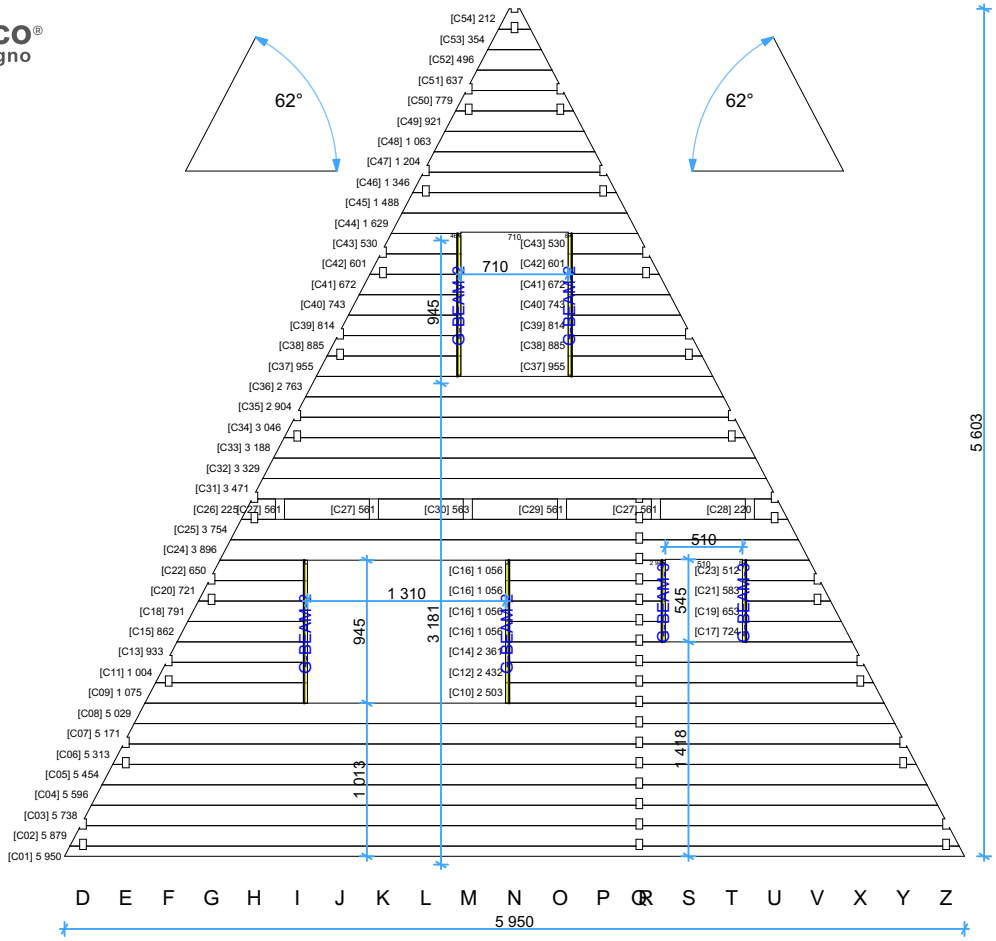

Wall D 1:50

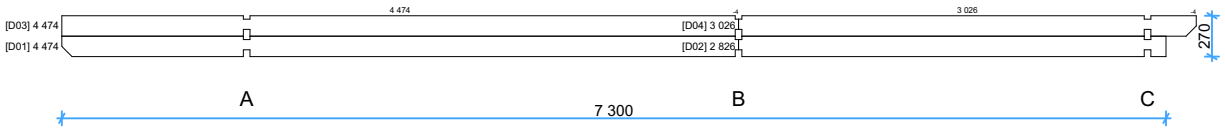

Wall E 1:50

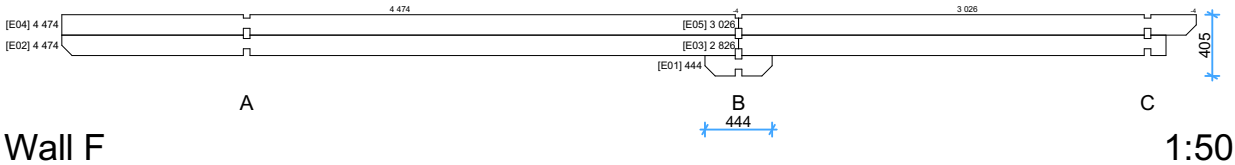

Wall F 1:50

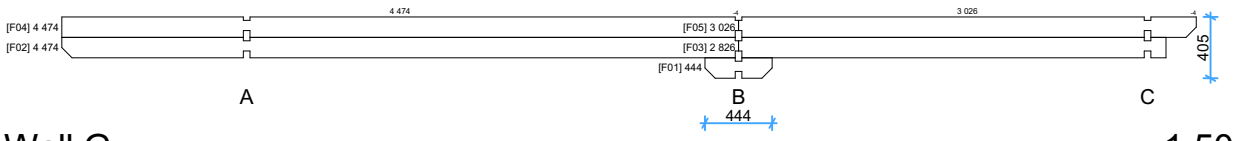

Wall G 1:50

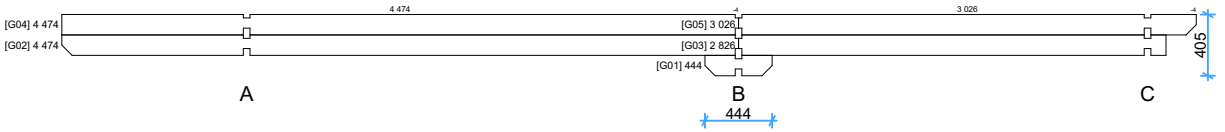

Wall H 1:50

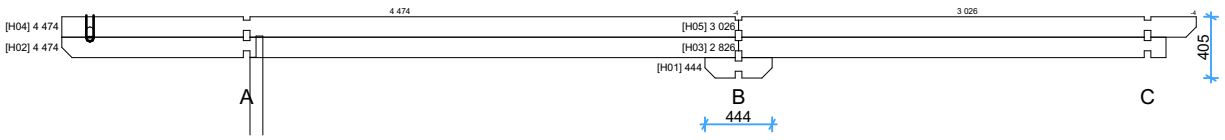

Thickness:	Project name:	Project ID:	Year:	Page:
44	A-frame-Moose		2025	11

Wall I 1:50

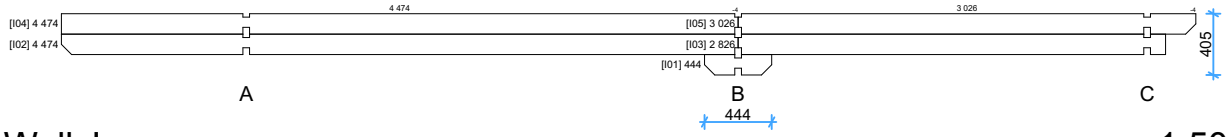

Wall J 1:50

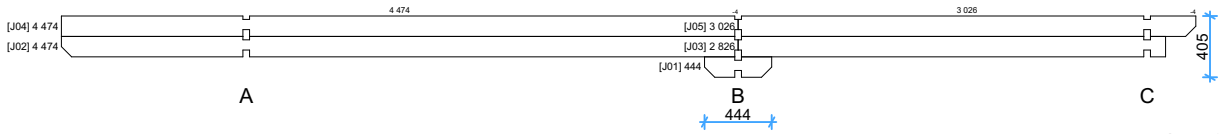

Wall K 1:50

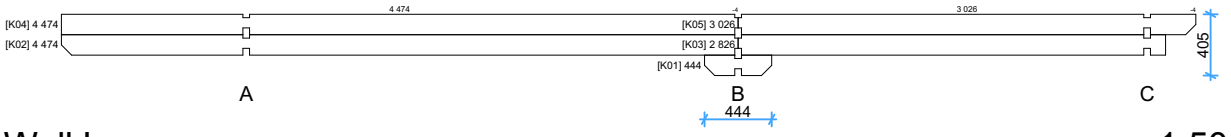

Wall L 1:50

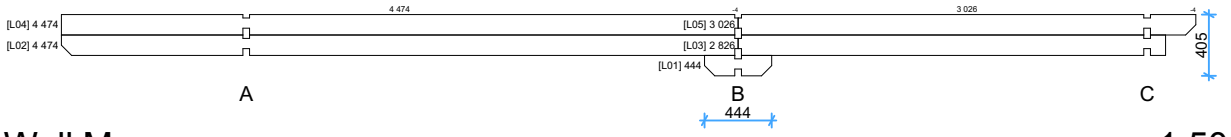

Wall M 1:50

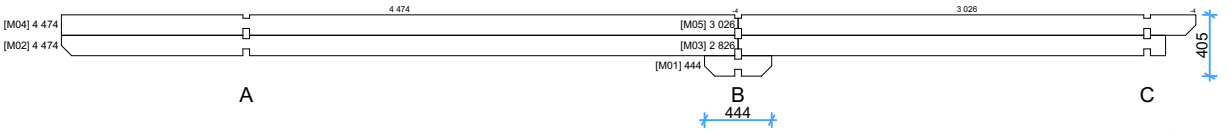

Wall N 1:50

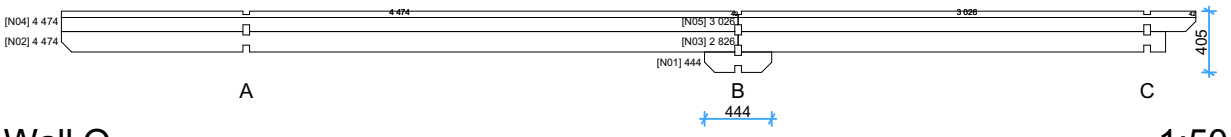

Wall O 1:50

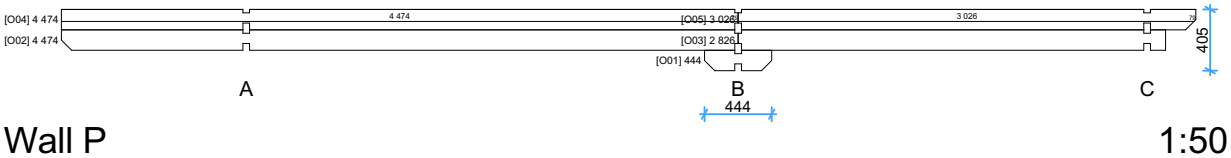

Wall P 1:50

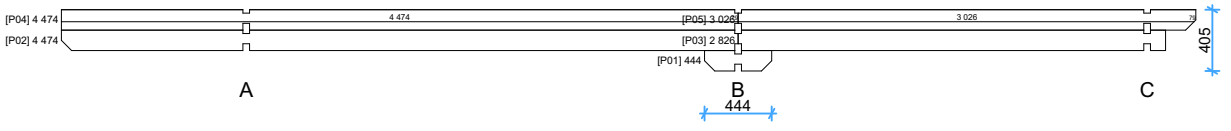

Wall Q 1:50

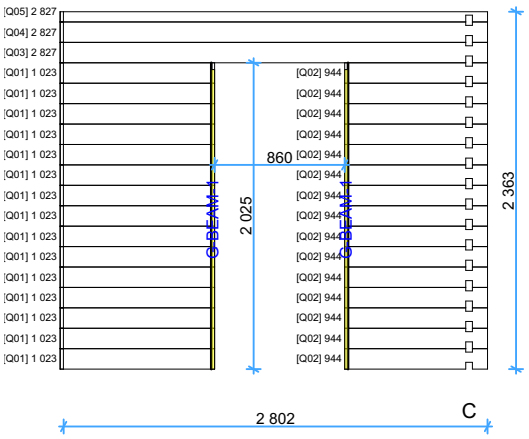

Wall R 1:50

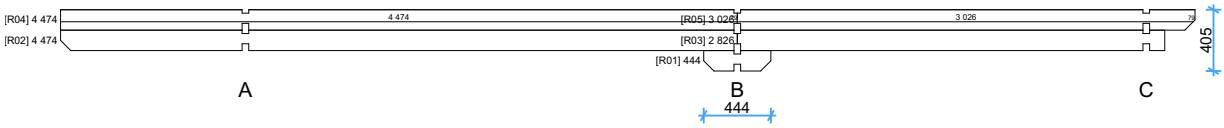

Wall S 1:50

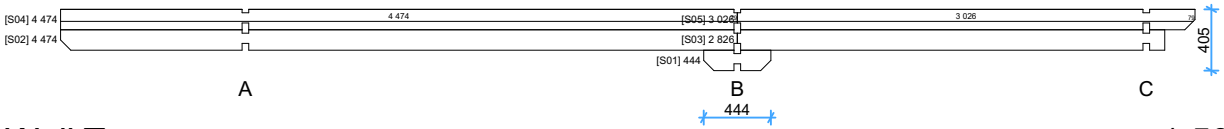

Wall T 1:50

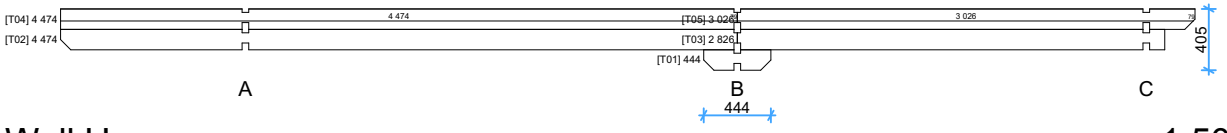

Wall U 1:50

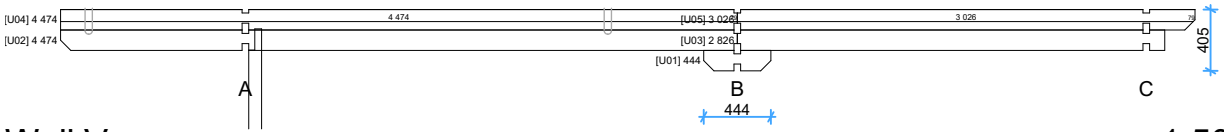

Wall V 1:50

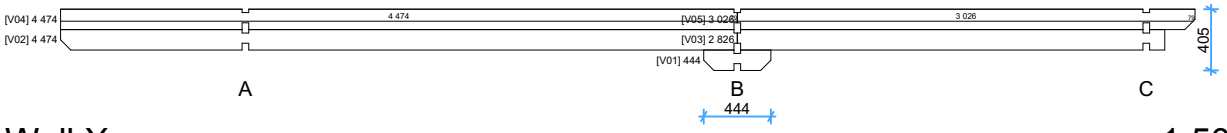

Wall X 1:50

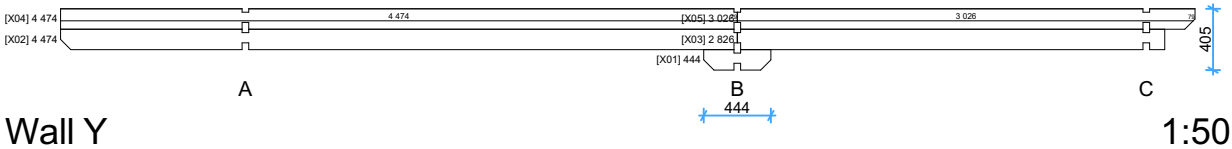

Wall Y 1:50

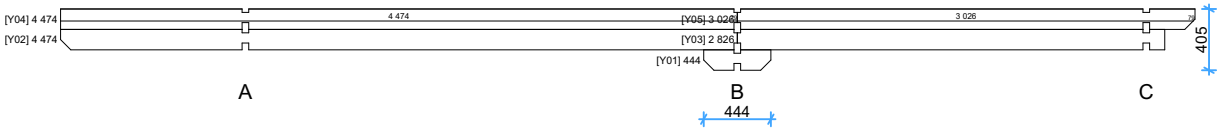

Wall Z 1:50

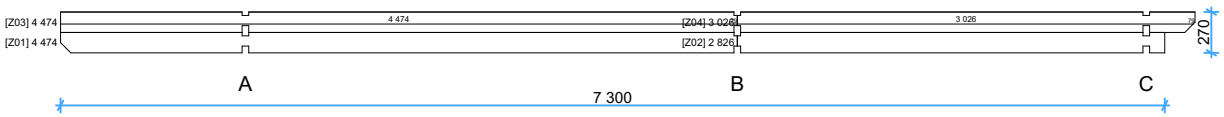

Thickness:	Project name:	Project ID:	Year:	Page:
44	A-frame-Moose		2025	13

Railing 1:20

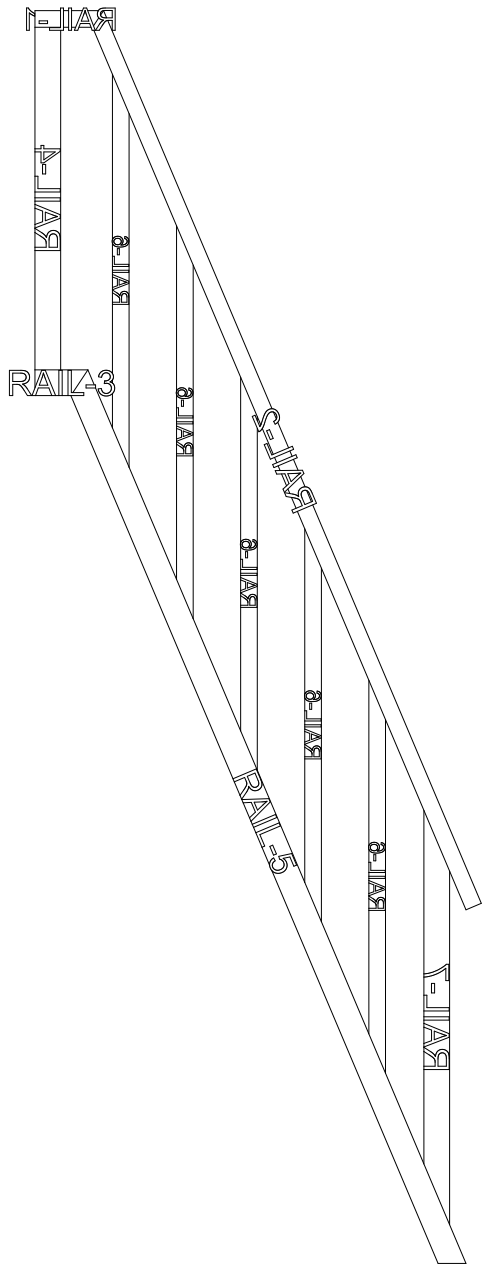

Fence internal 1:20

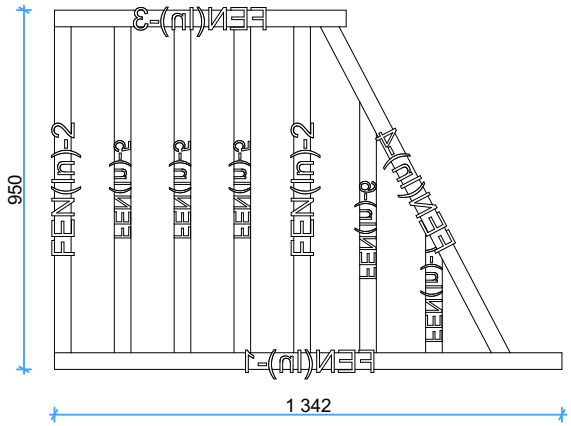

Fence 1:20

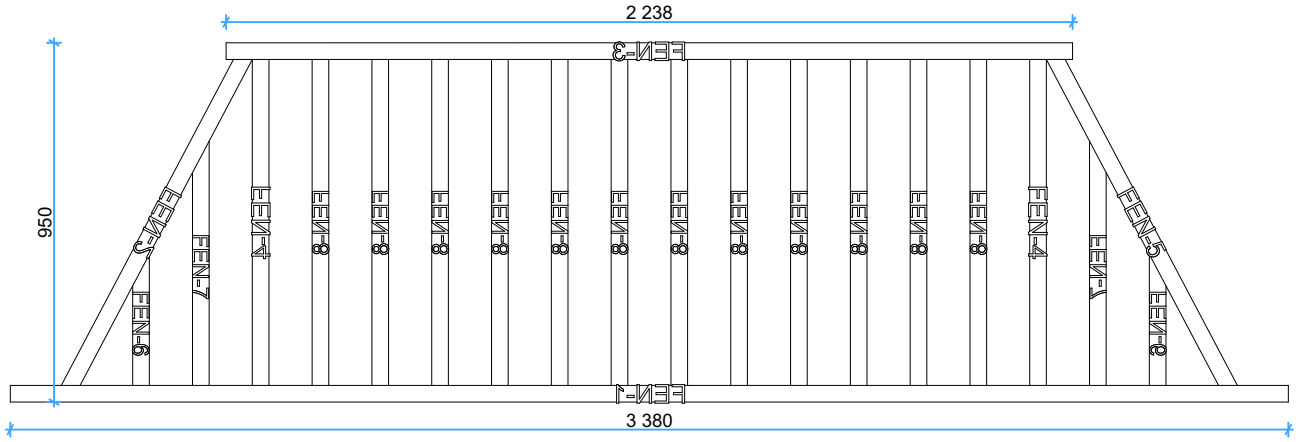

Thickness:	Project name:	Project ID:	Year:	Page:
44	A-frame-Moose		2025	14

Walls and GBL trims positions

GardenDeco® strutture in legno

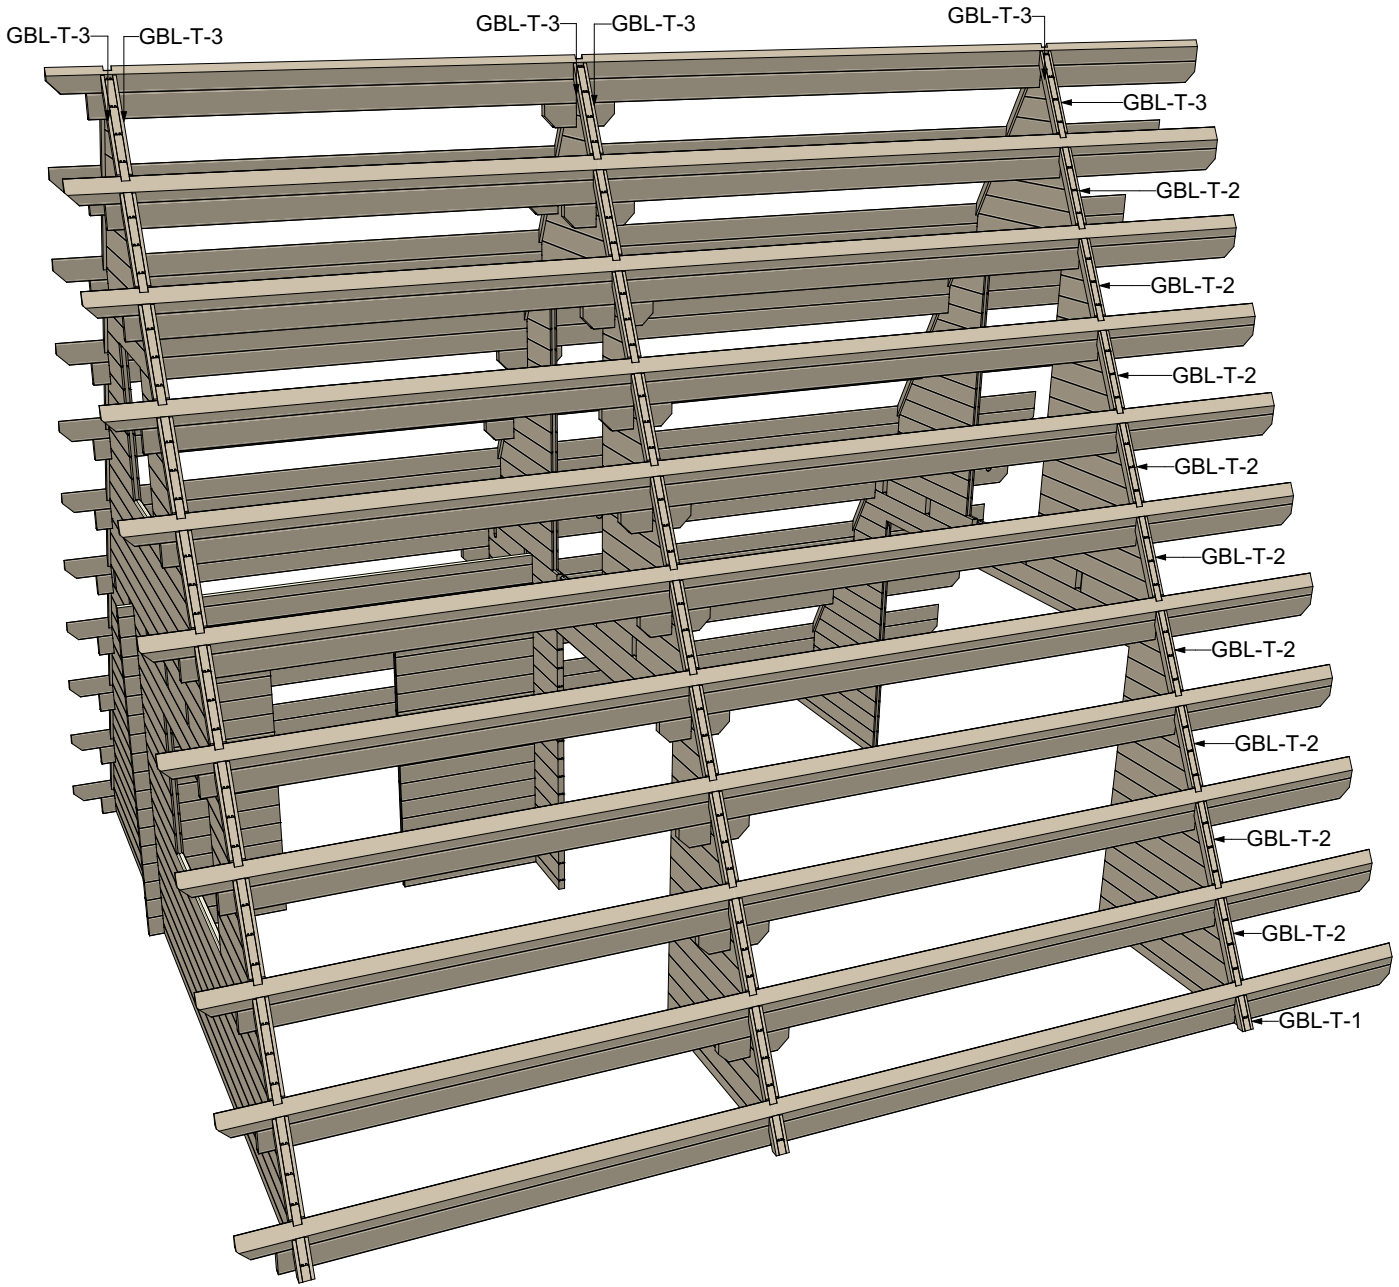

Thickness:	Project name:	Project ID:	Year:	Page:
44	A-frame-Moose		2025	15

GardenDeco®
strutture in legno

Windboard plan 1:50

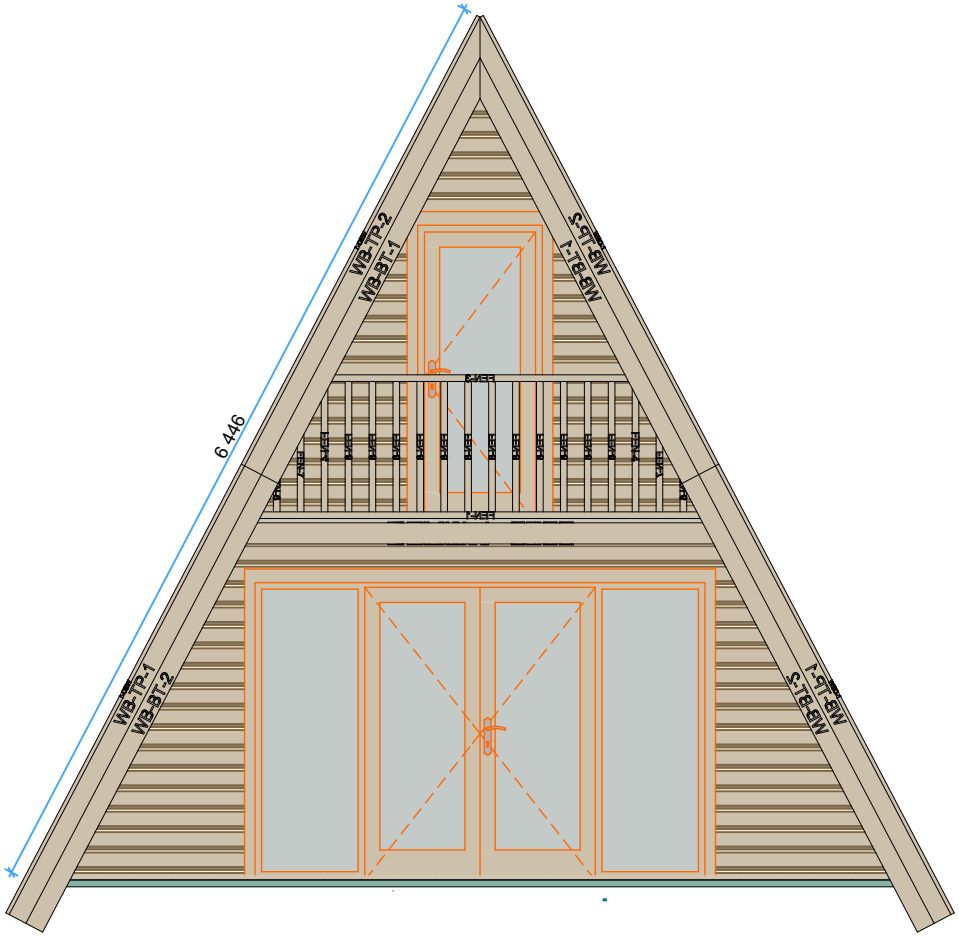

Windboard plan 1:50

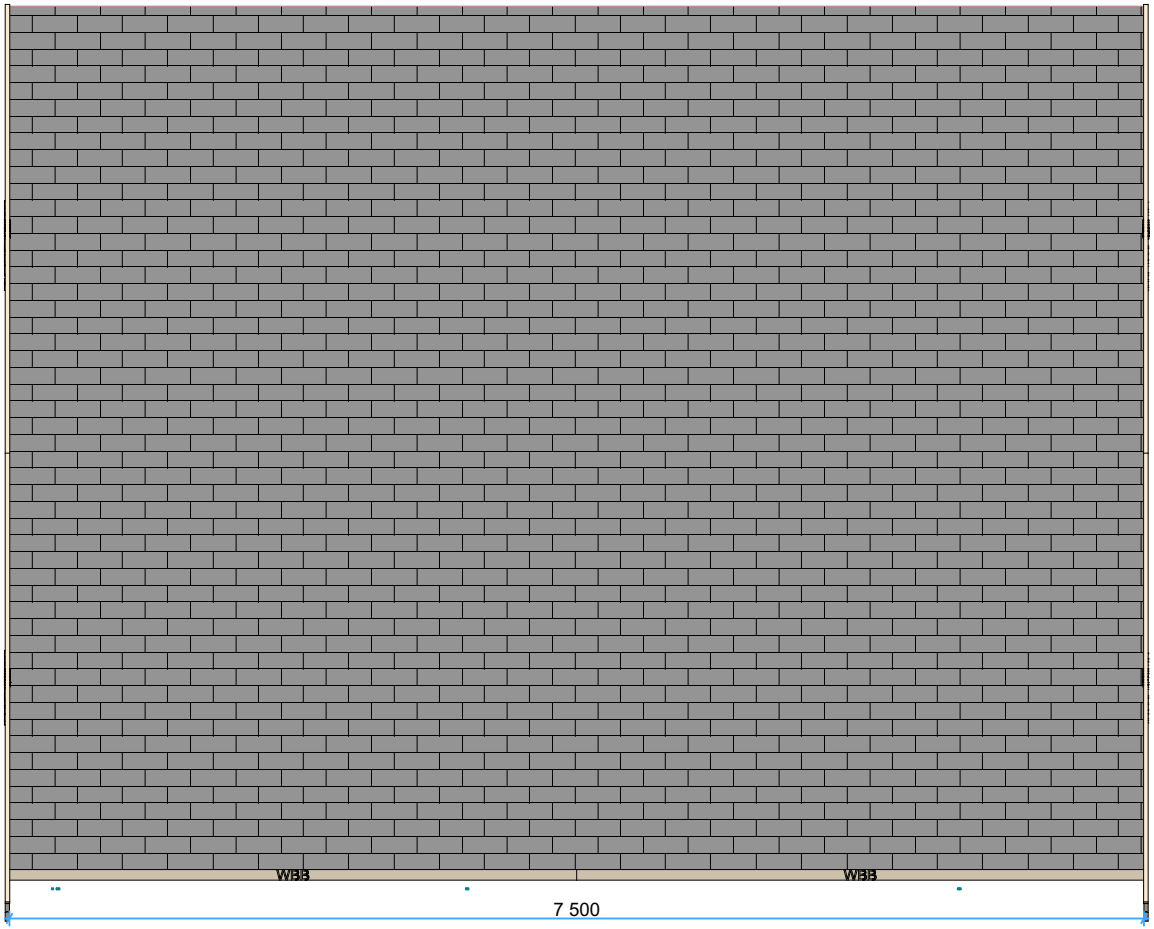

Thickness:	Project name:	Project ID:	Year:	Page:
44	A-frame-Moose		2025	16

44mm A-frame-logs Windows and doors list							
Type-quality	**Barcode**	**Wall Thickness**	**W x H Size**	**Orientation**	**Glazing**	**Quantity**	**3D Axonometry**
Door - Premium	P198300-3	44	3 000×1 980	R	100%, double glazed	1	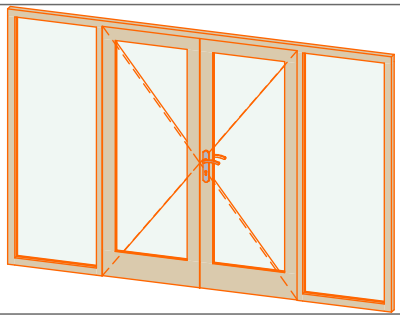
Door - Premium	P19885-4	44	850×1 980	L	Full wood, no threshold (internal)	2	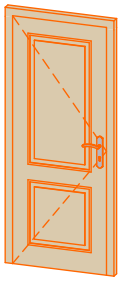
Door - Premium	PP19885-3	44	850×1 980	R	100% glass, double glazed	1	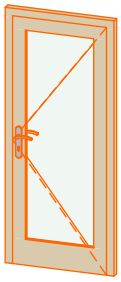
Window - Premium plus	P+P5250	44	500×520	L	Double glazed	1	
Window - Premium plus	P+P92130	44	1 300×920		Double glazed	1	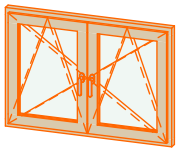
Window - Premium plus	P+P9270	44	700×920	R	Double glazed	1	