GardenDeco
casette in legno

44mm Derby 5x3 v.2

Architect name:	Thickness:	Type:	Project name:	Project No:	Year:	Page:
	44mm	**Standard**	**Derby 5x3**	**v.2**	**2016**	**1 of 4**

Posizione pareti e travi del tetto

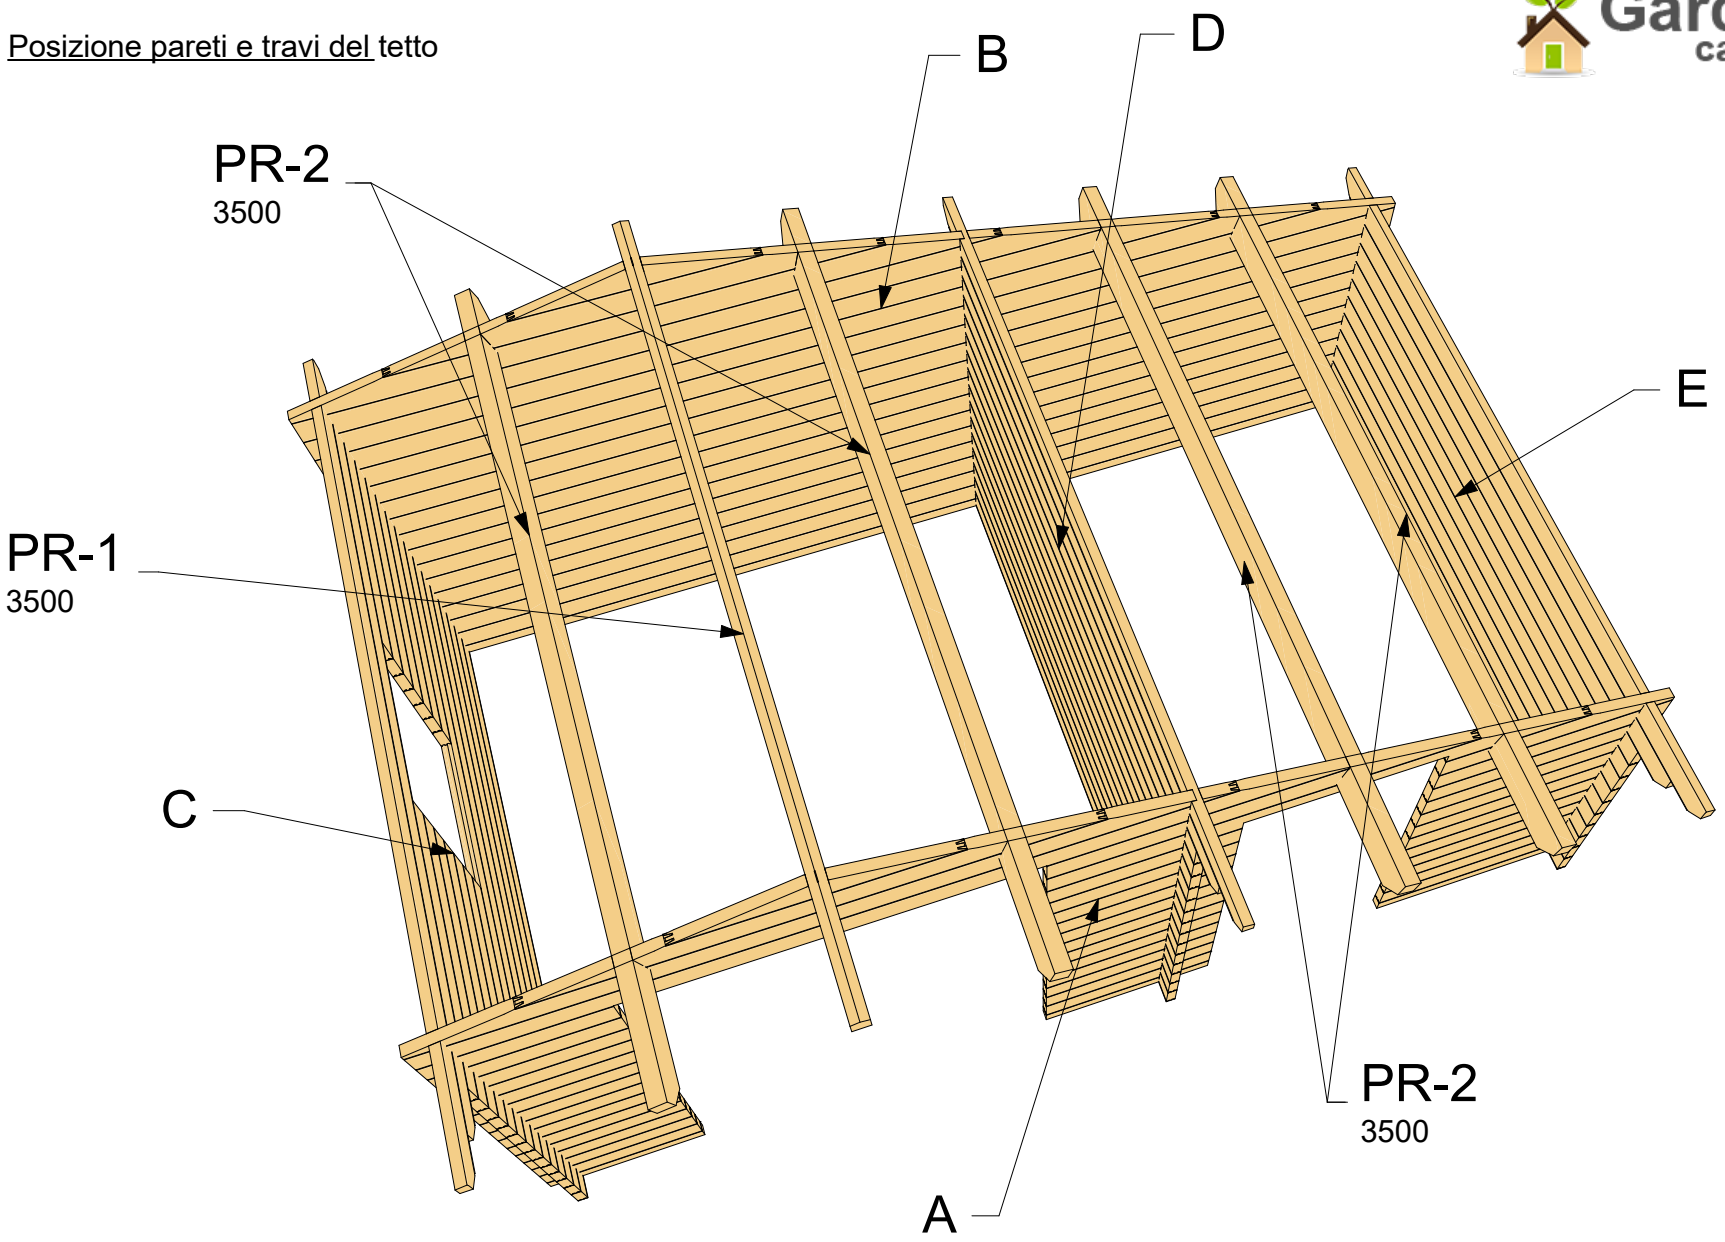

Architect name:	Thickness:	Type:	Project name:	Project No:	Year:	Page:
	44mm	**Standard**	**Derby 5x3**	**v.2**	**2016**	**2 of 4**

GardenDeco
casette in legno

Travetti sotto pavimento
1:50

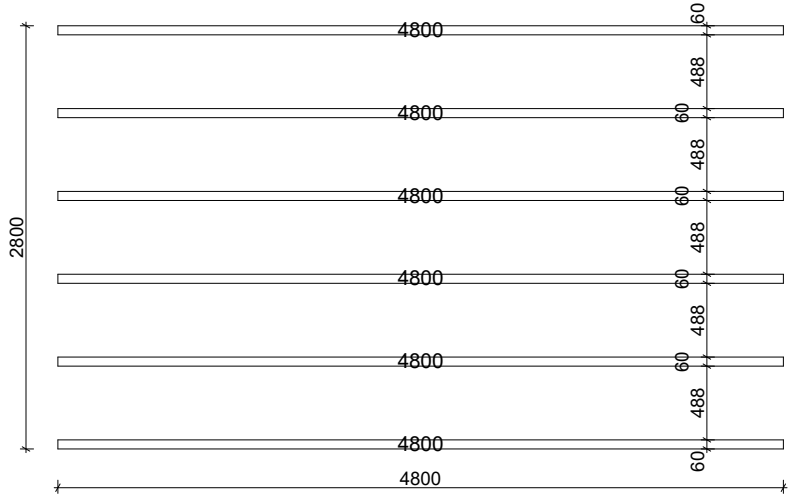

Pavimento
19mm

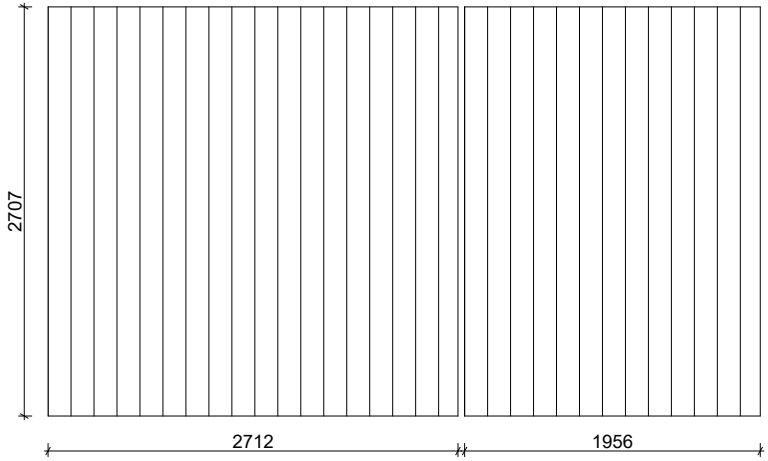

Pianta 1:50

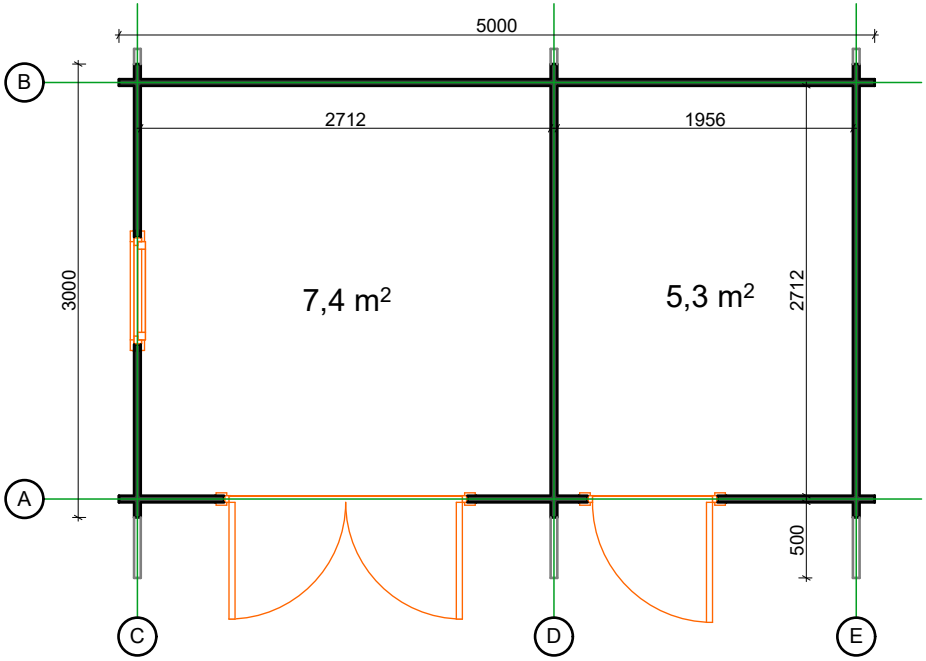

Tetto 19mm

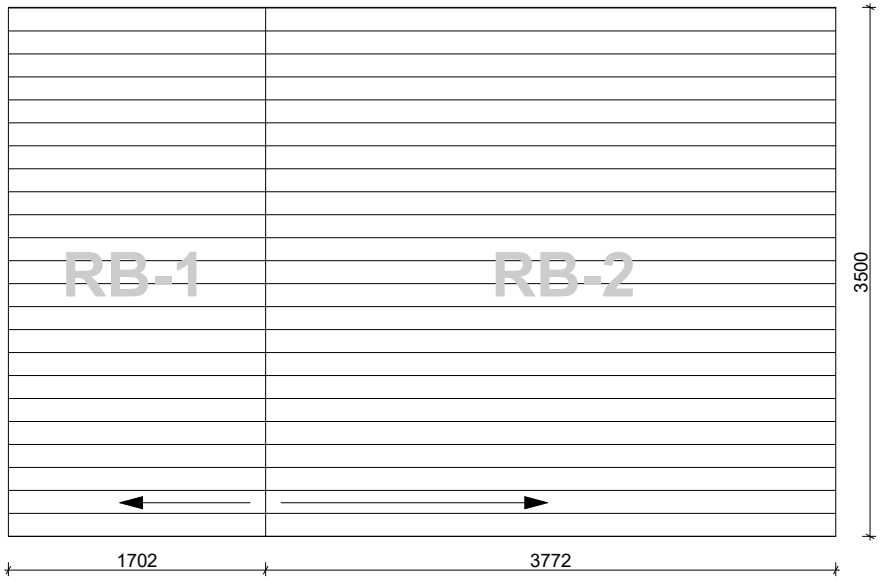

Architect name:	Thickness:	Type:	Project name:	Project No:	Year:	Page:
	44mm	**Standard**	**Derby 5x3**	**v.2**	**2016**	**3 of 4**

GardenDeco
casette in legno

Parete A

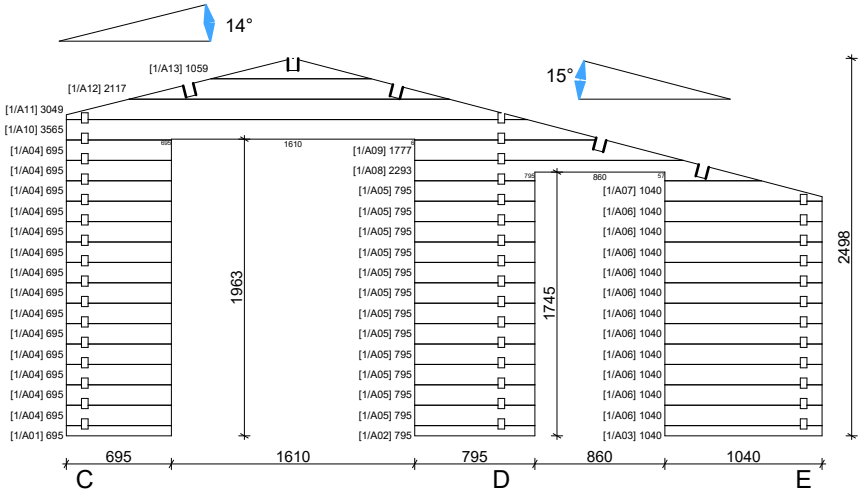

Parete B

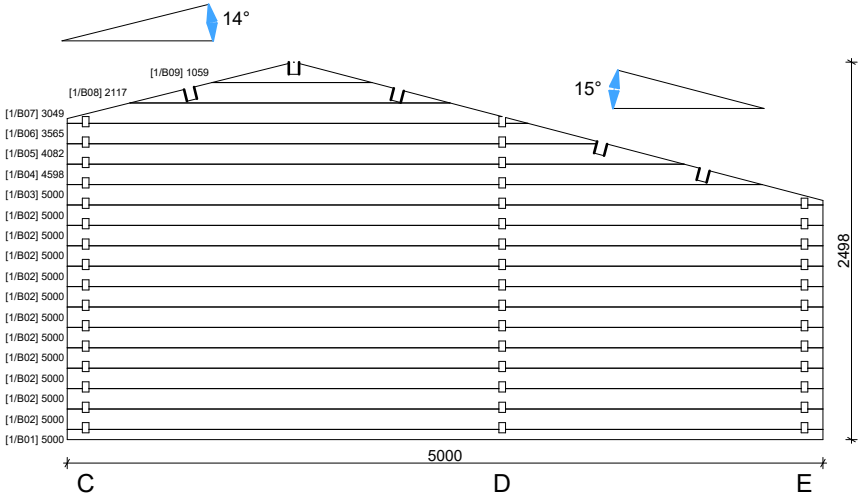

Parete C

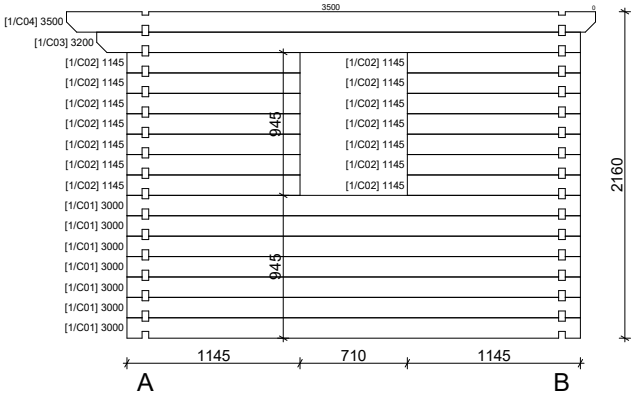

Parete D

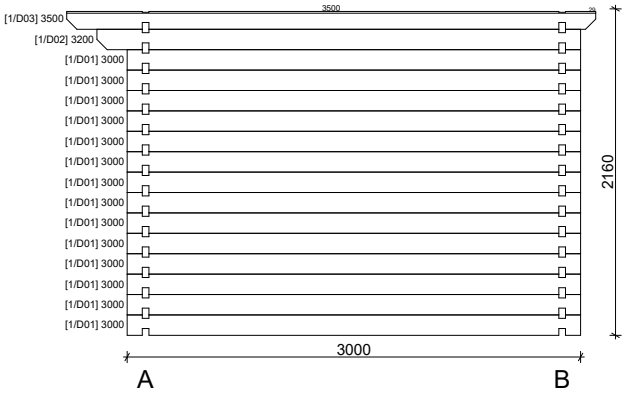

Parete E

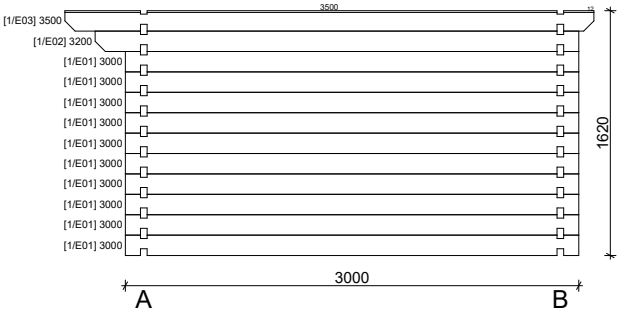

Architect name:	Thickness:	Type:	Project name:	Project No:	Year:	Page:
	44mm	**Standard**	**Derby 5x3**	**v.2**	**2016**	**4 of 4**