GardenDeco®
strutture in legno

68 Livorno 10,5x8,52

GardenDeco®
strutture in legno

Thickness:	Project name:	Project ID:	Year:	Page:
68	Livorno 10,5x8,52		2022	2

Floor bearer

1:60

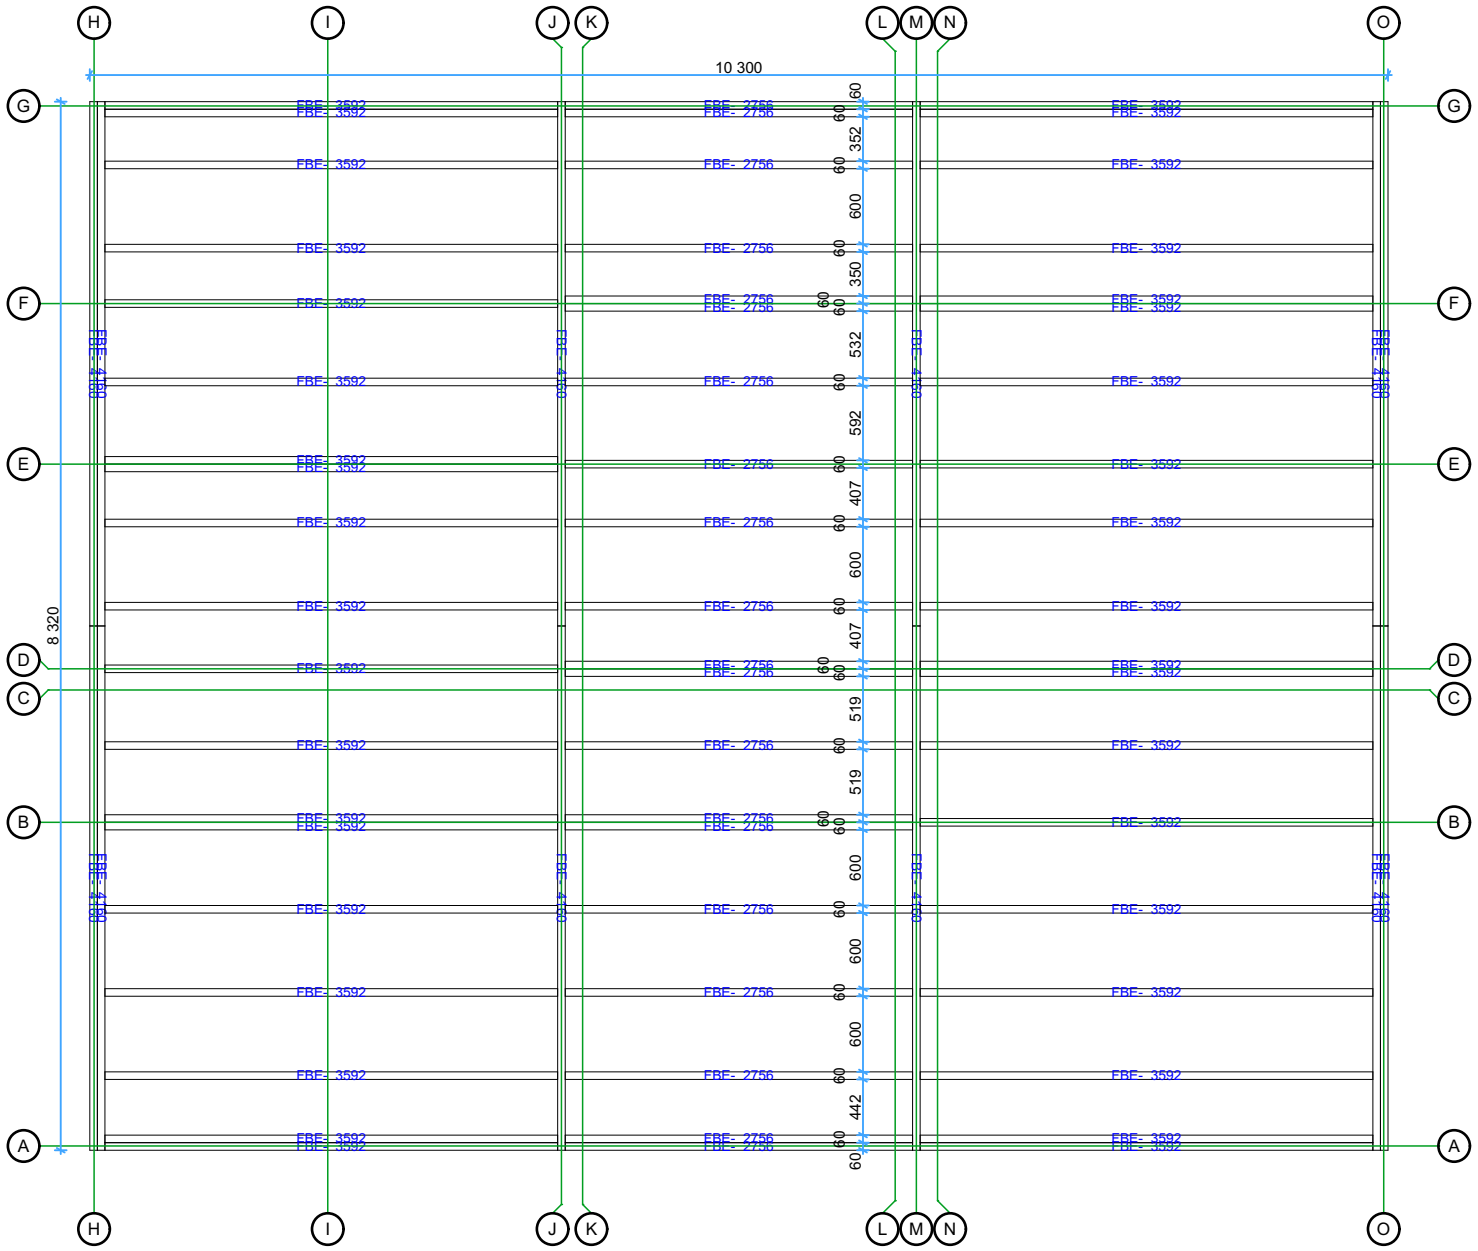

Thickness:	Project name:	Project ID:	Year:	Page:
68	Livorno 10,5x8,52		2022	3

Ground Floor plan

1:60

GardenDeco®
strutture in legno

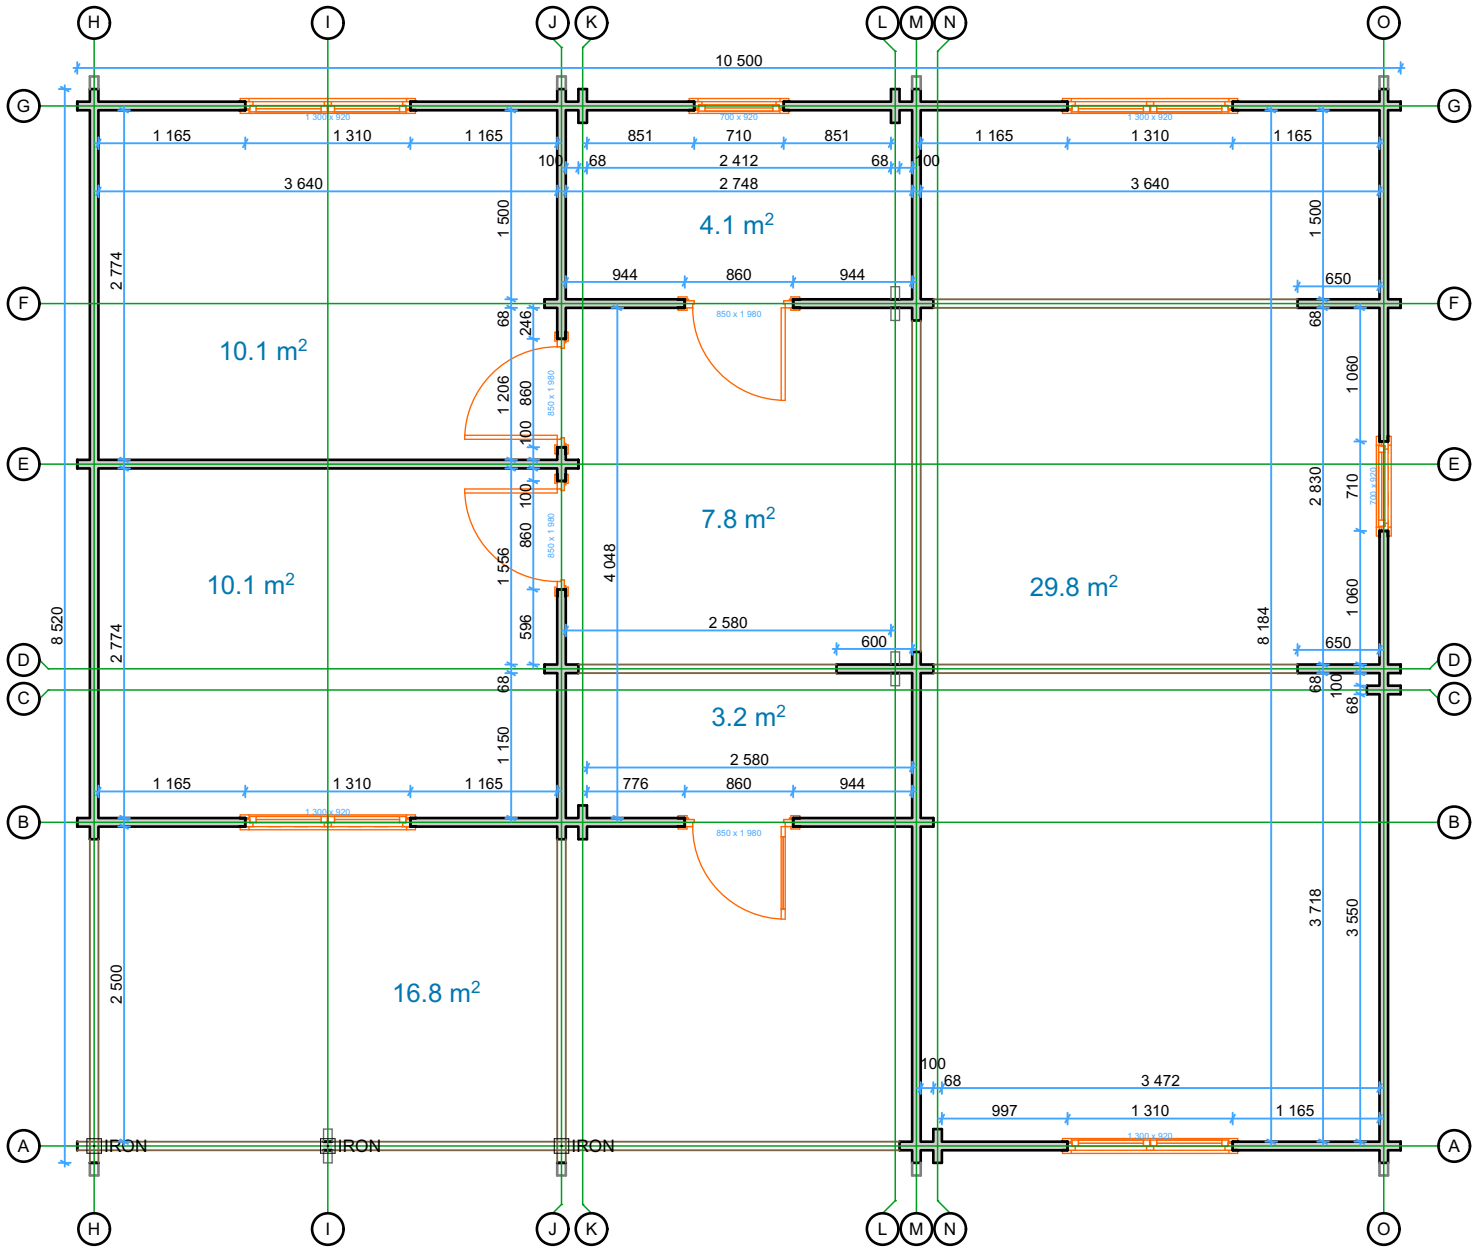

Thickness:	Project name:	Project ID:	Year:	Page:
68	Livorno 10,5x8,52		2022	4

GardenDeco®
strutture in legno

Back Elevation 1:50

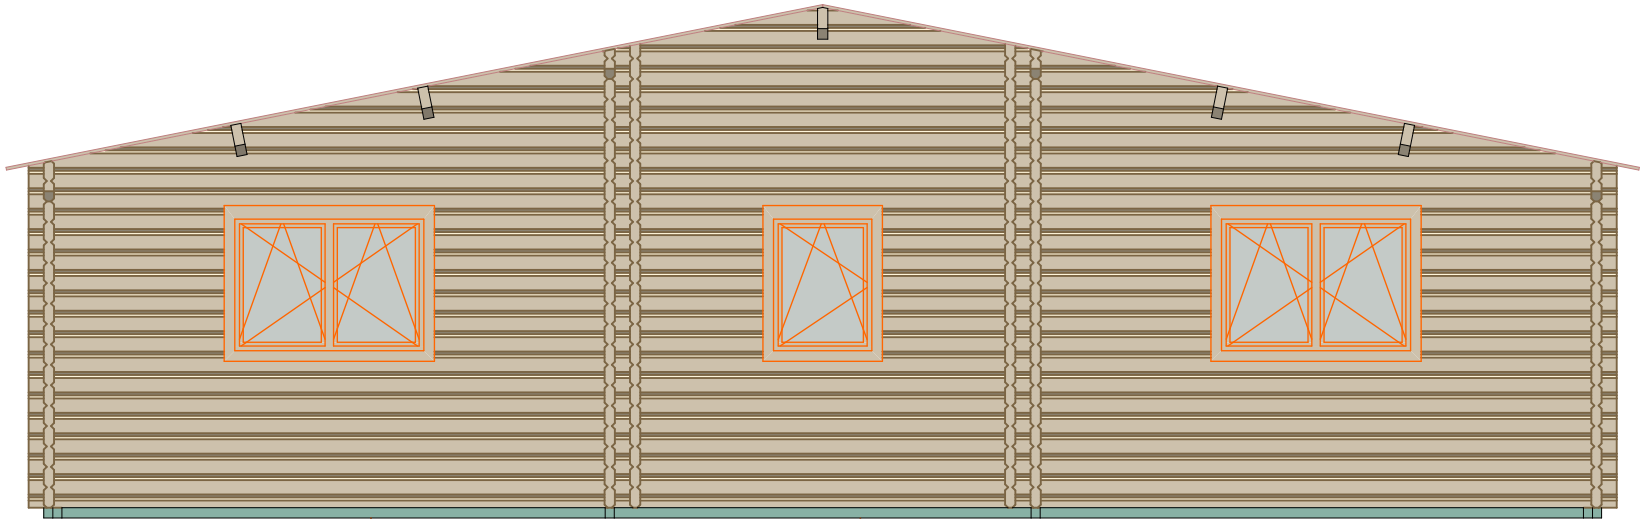

Front Elevation 1:50

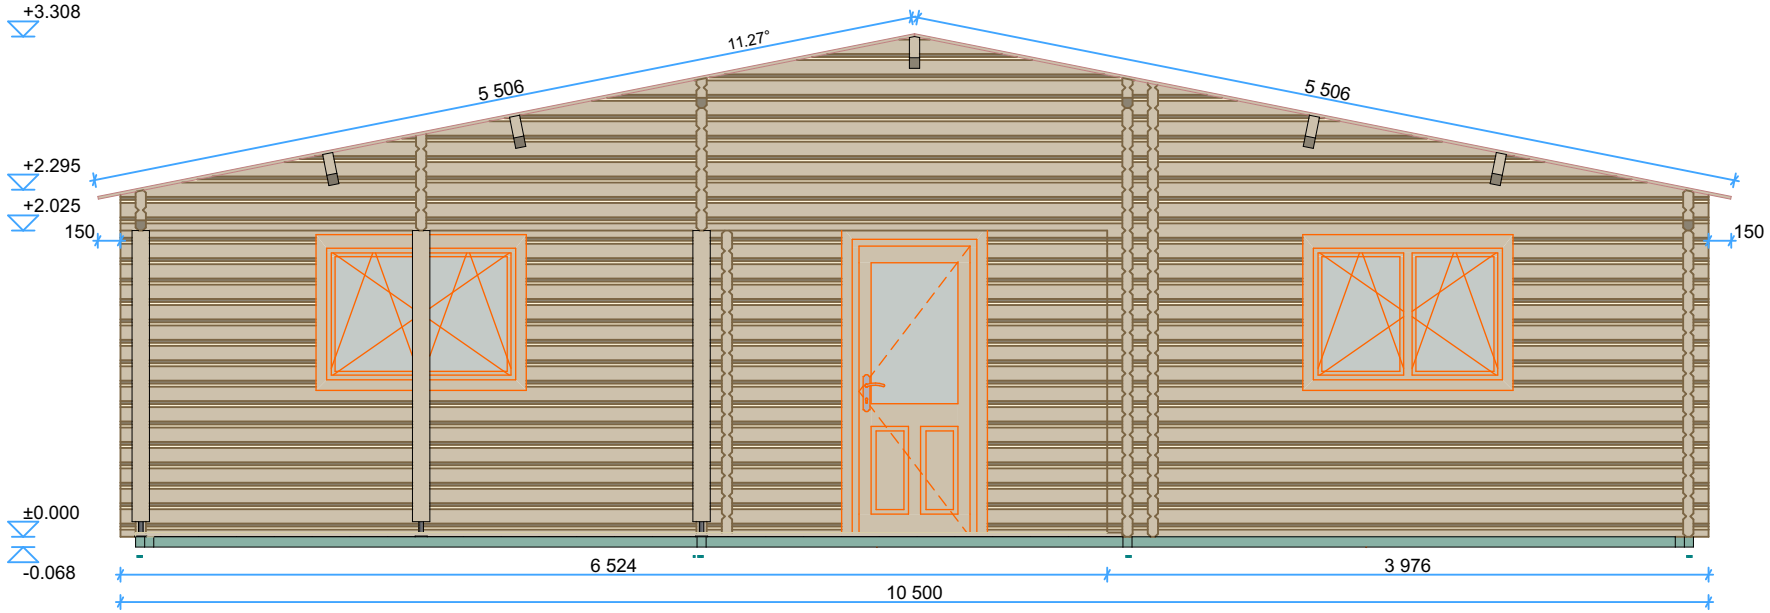

Thickness:	Project name:	Project ID:	Year:	Page:
68	Livorno 10,5x8,52		2022	5

Left Elevation 1:50

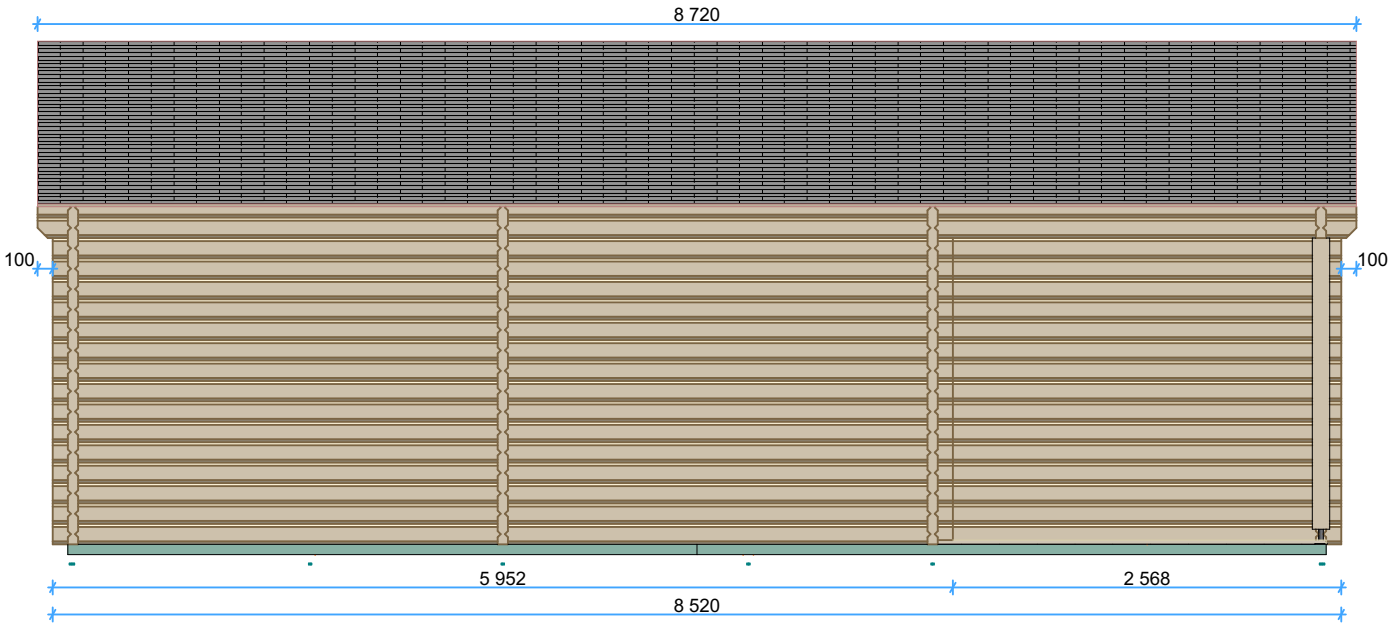

Right Elevation 1:50

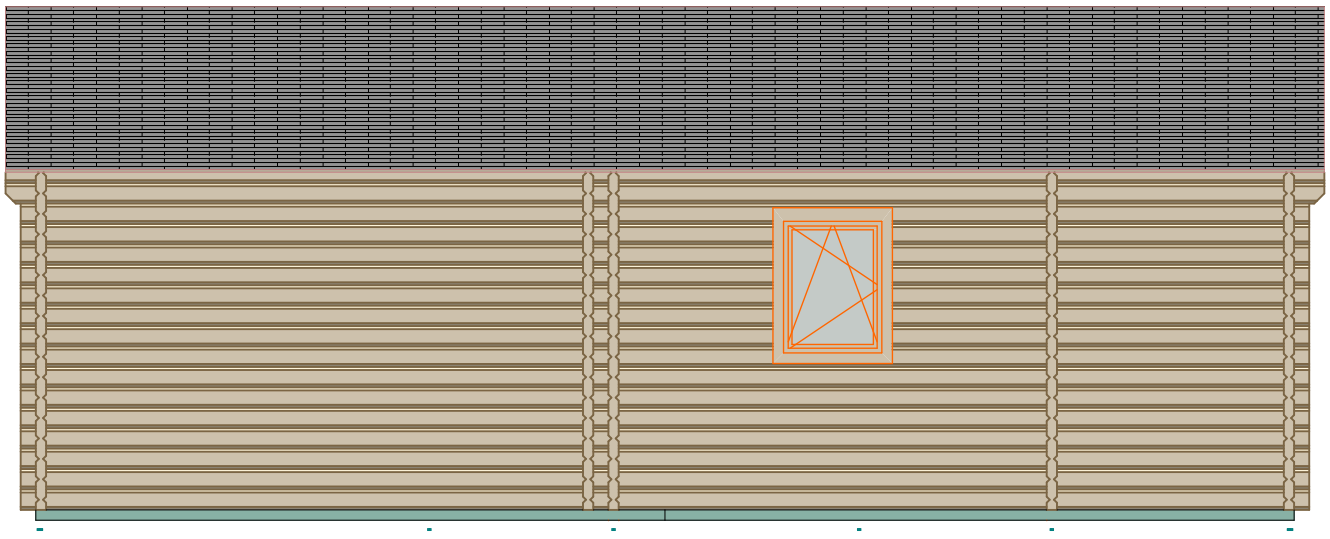

Thickness:	Project name:	Project ID:	Year:	Page:
68	Jennifer 10,5x8,52		2022	6

68mm Jennifer 10,5x8,52 Windows and doors list							
Type-quality	**Barcode**	**Wall Thickness**	**W x H Size**	**Orientation**	**Glazing**	**Quantity**	**3D Axonometry**
Door - Premium	P19885-4	68	850×1 980	L	Full wood, no threshold (internal)	1	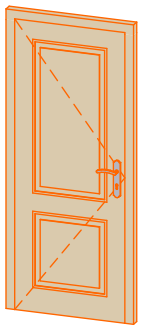
Door - Premium	P19885-4	68	850×1 980	R	Full wood, no threshold (internal)	2	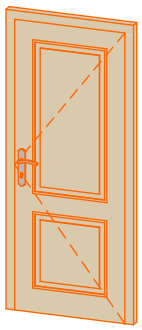
Door - Premium	PP19885-2	68	850×1 980	R	50% glass, double glazed	1	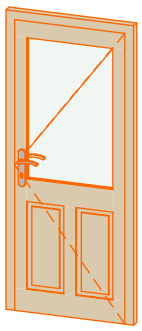
Window - Premium	PP92130	68	1 300×920		Double glazed	4	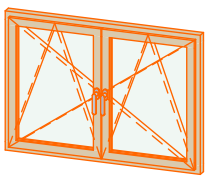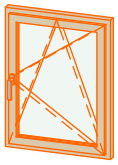
Window - Premium	PP9270	68	700×920	R	Double glazed	2