GardenDeco®
strutture in legno

28 Chiosco 3x3

Walls and purlins positions

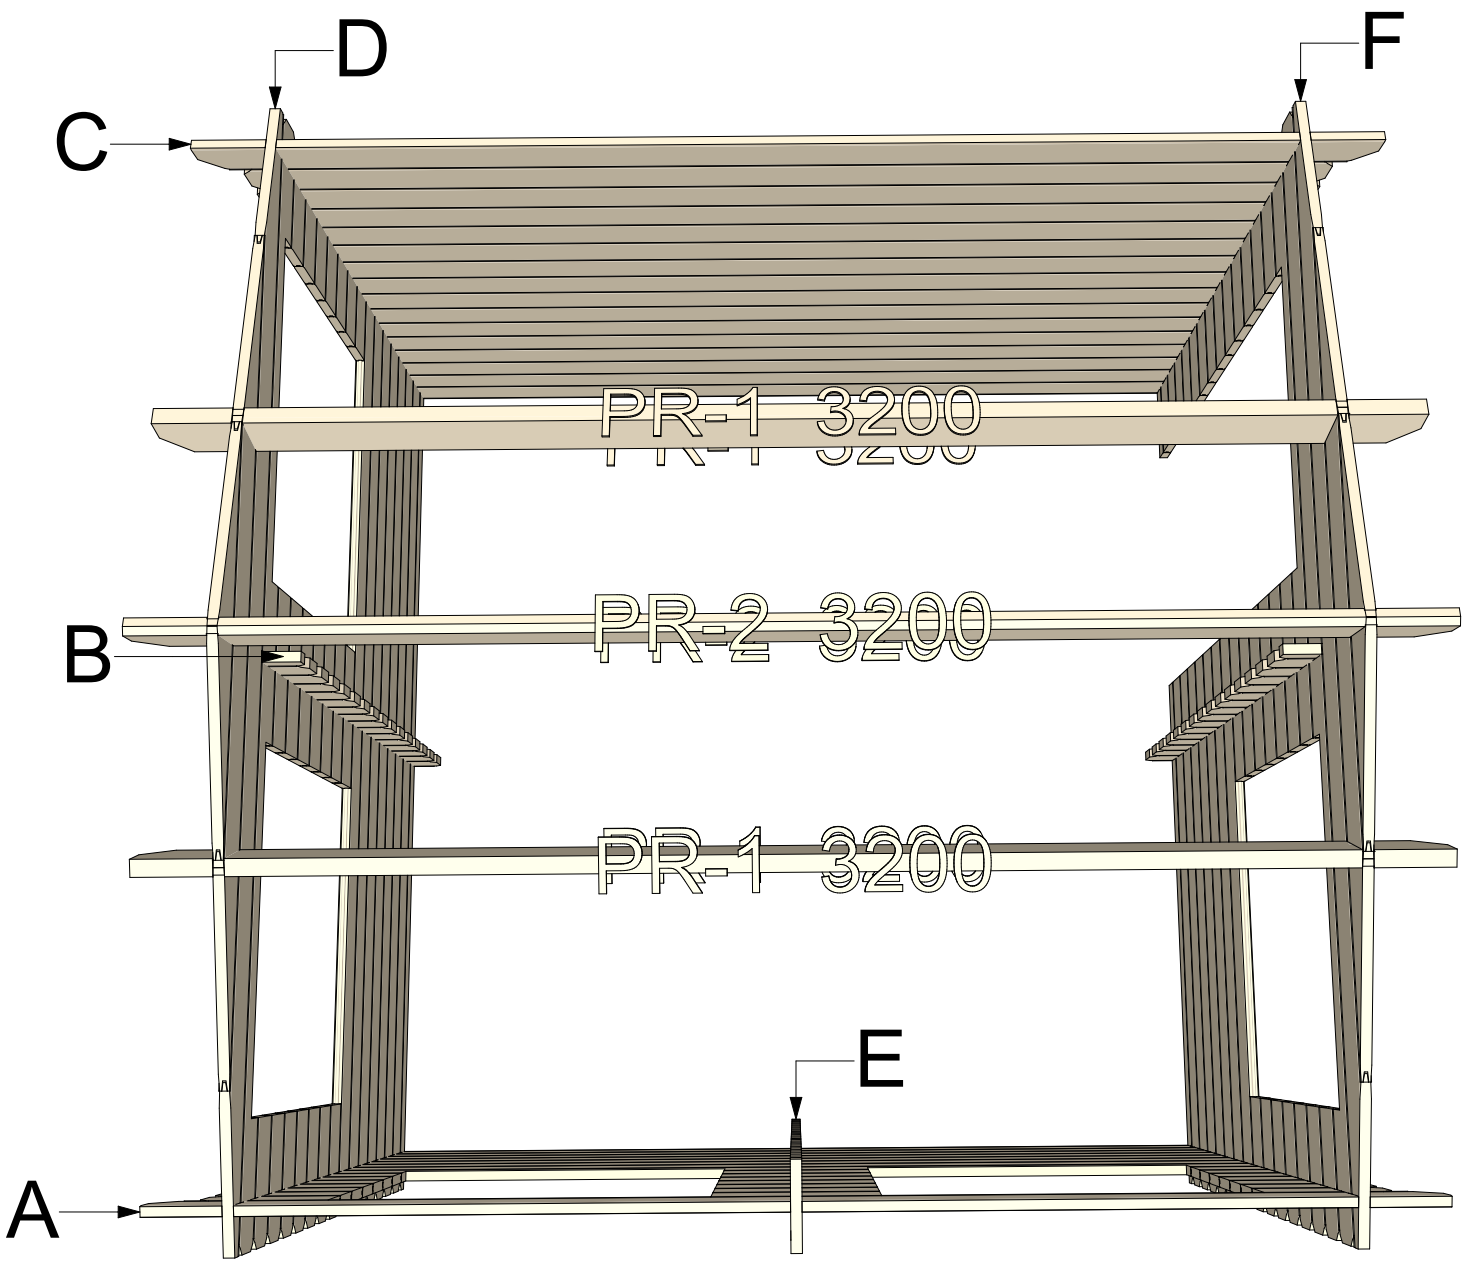

Thickness:	Project name:	Project ID:	Year:	Page:
28		3x3	2022	2

GardenDeco®
strutture in legno

Floor bearers 1:40

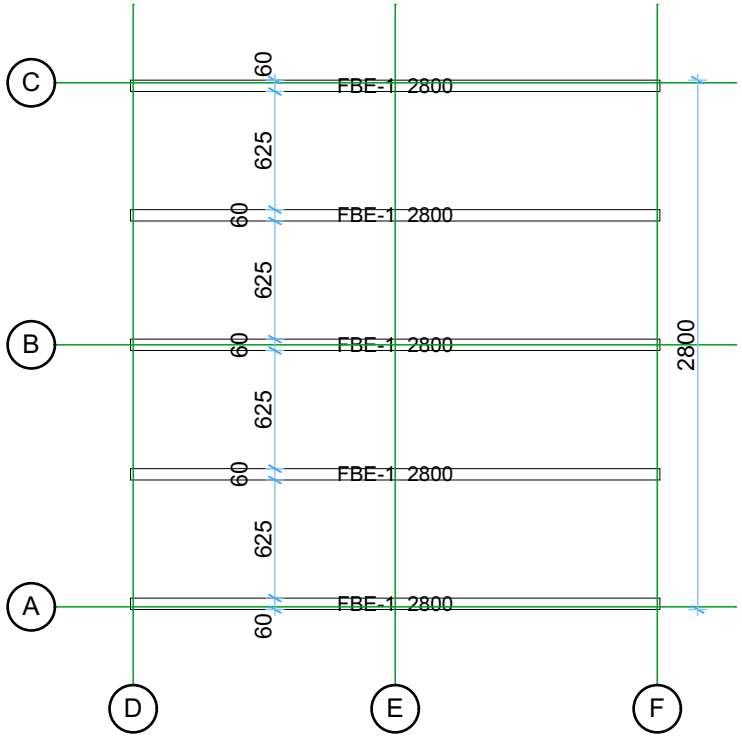

Floor boards 1:40

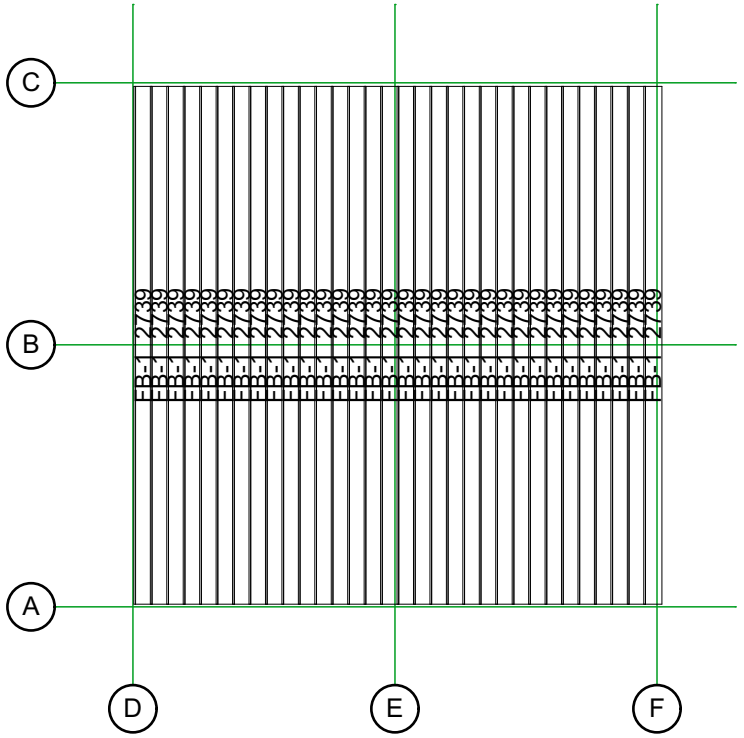

Thickness:	Project name:	Project ID:	Year:	Page:
28		3x3	2022	3

GardenDeco®
strutture in legno

Ground floor plan 1:40

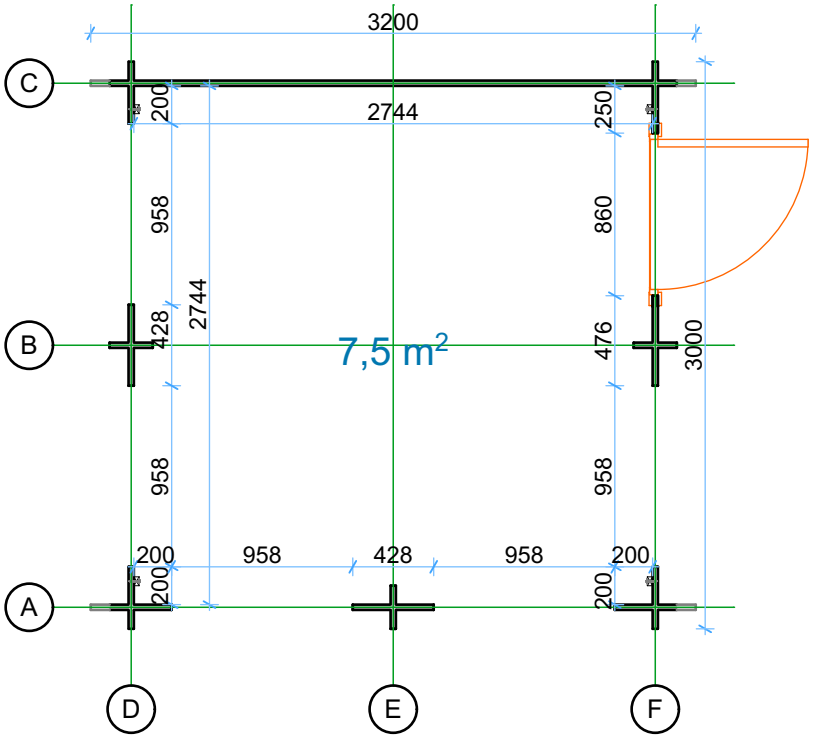

Roof boards 1:40

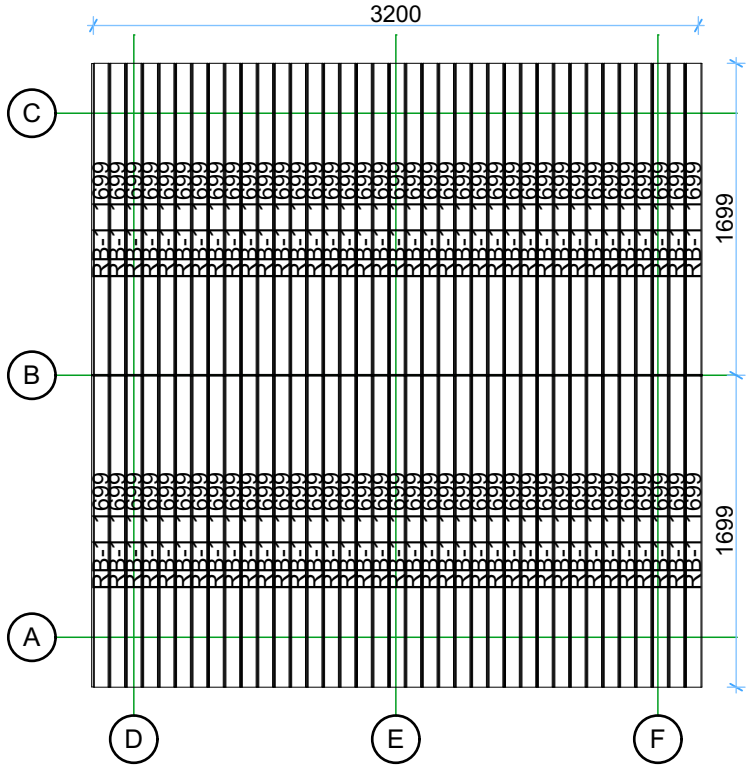

Thickness:	Project name:	Project ID:	Year:	Page:
28	3x3		2022	4

GardenDeco®
strutture in legno

Wall A 1:50

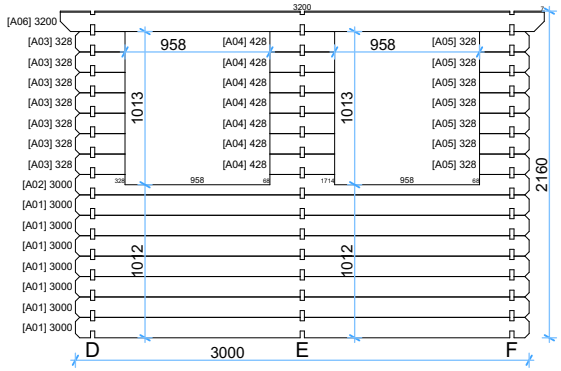

Wall B 1:50

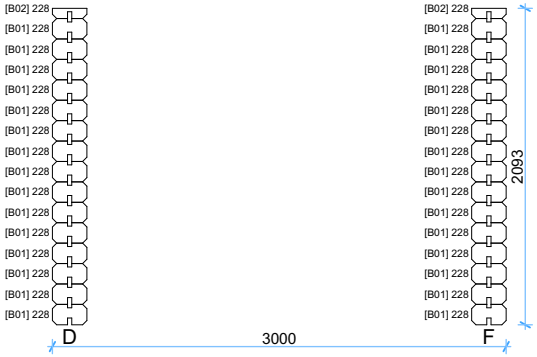

Wall C 1:50

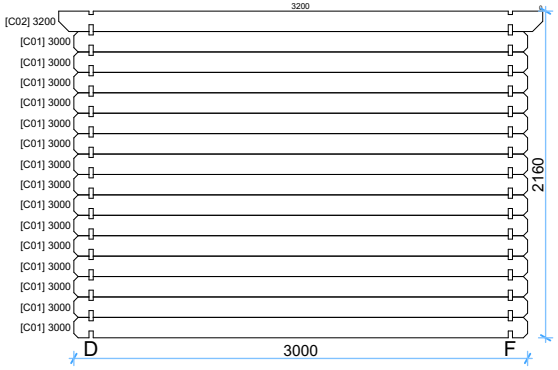

Wall D 1:50

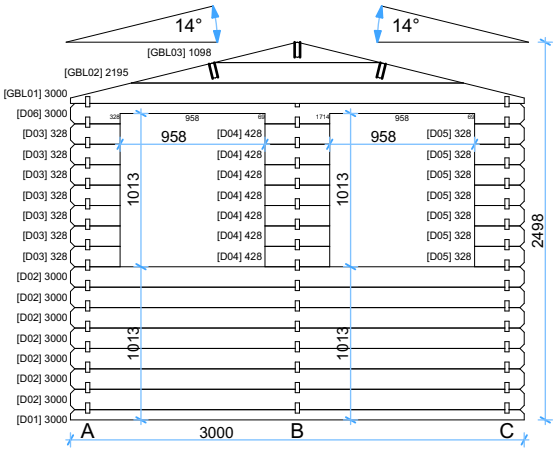

Wall E 1:50

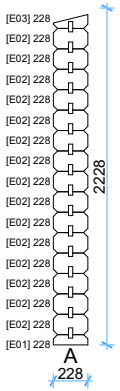

Wall F 1:50

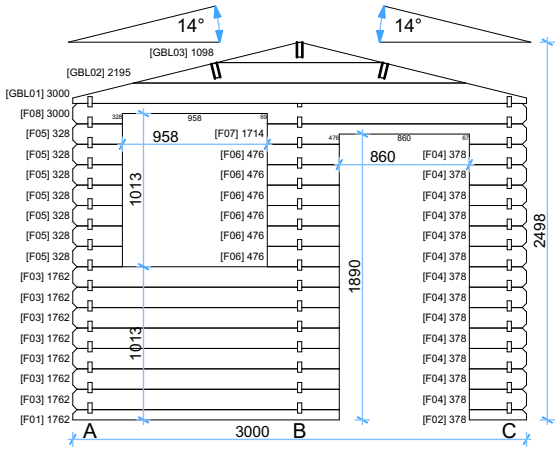

Thickness:	Project name:	Project ID:	Year:	Page:
28		3x3	2022	5

GardenDeco®
strutture in legno

Windows and doors list							
Barcode	**Type-quality**	**Wall Thickness**	**W x H Size**	**Orientation**	**Glazing**	**Quantity**	**3D Axonometry**
<Undefined>	Kiosk shutter	---	958×1013	---	Wooden	5	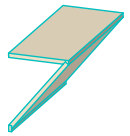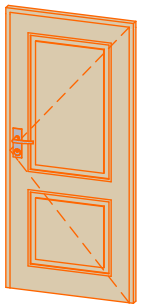
18585-1	Door - Economy	28	850×1850	R	Full wood	1