GardenDeco
casette in legno

68mm Orchidėja 6x11,5

Architect name:	Thickness:	Type:	Project name:	Project No:	Year:	Page:
Gytis Buda	**68mm**	**Standard**	**ORCHIDĖJA 6x11,5**	**-**	**2016**	**1 of 11**

GardenDeco
casette in legno

Walls positions

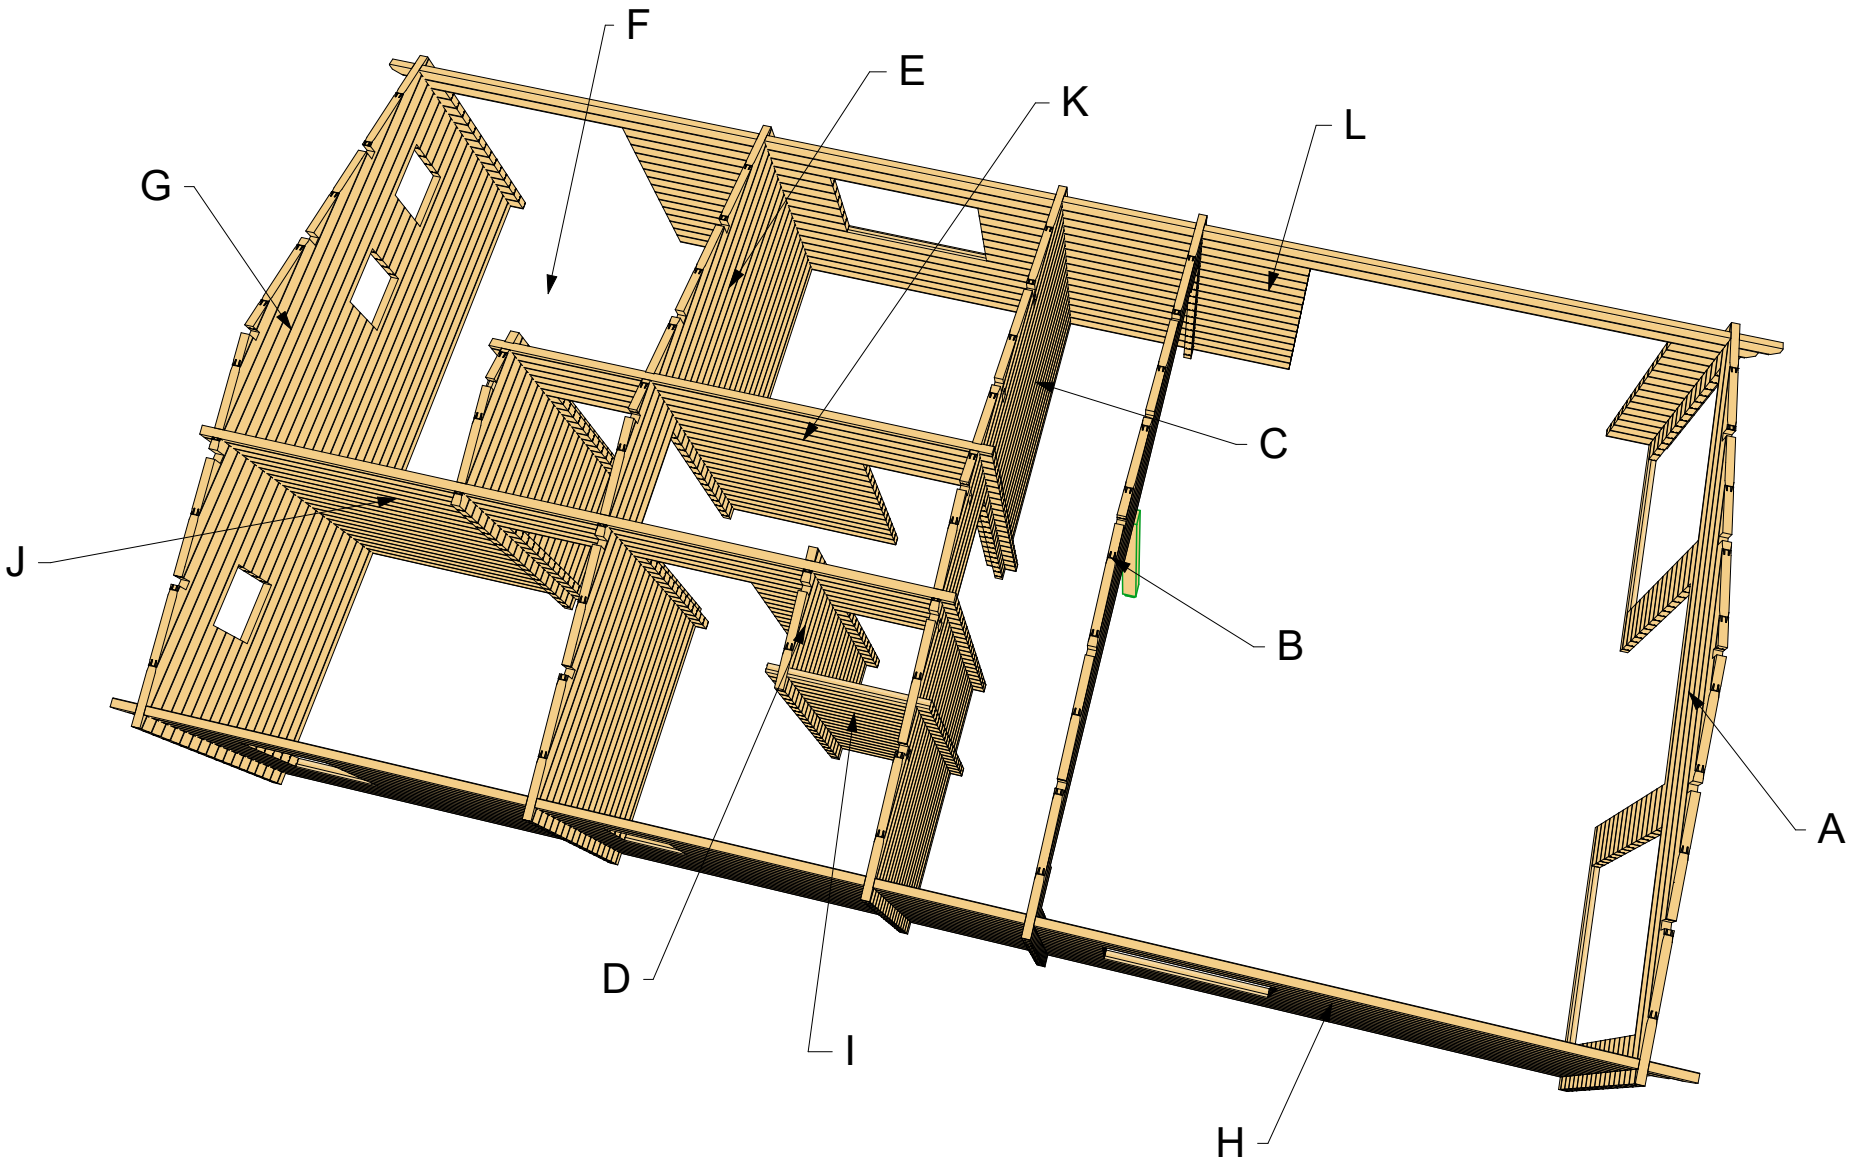

Architect name:	Thickness:	Type:	Project name:	Project No:	Year:	Page:
Gytis Buda	**68mm**	**Standard**	**ORCHIDĖJA 6x11,5**	**-**	**2016**	**2 of 11**

GardenDeco
casette in legno

Purlins positions

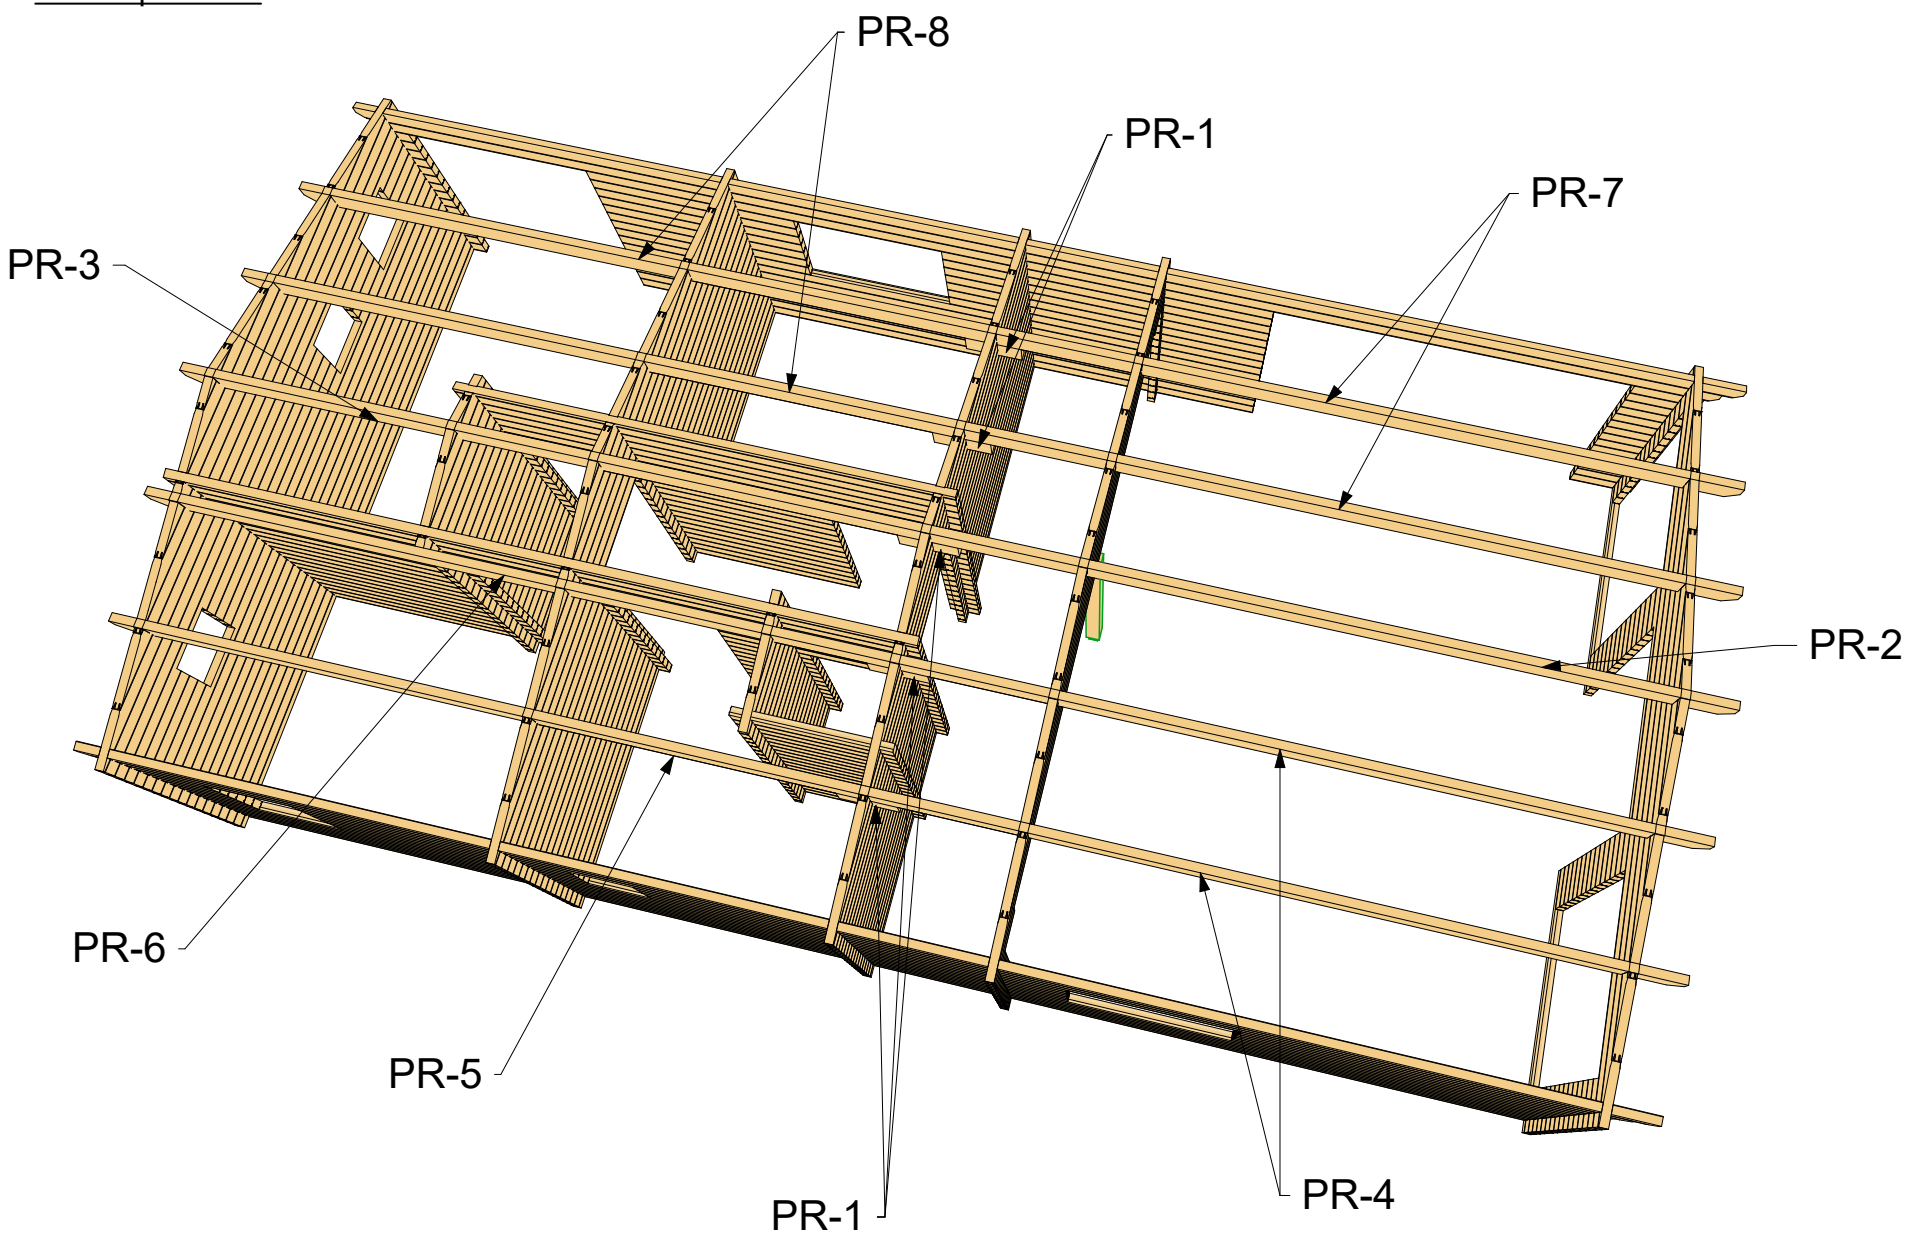

Architect name:	Thickness:	Type:	Project name:	Project No:	Year:	Page:
Gytis Buda	**68mm**	**Standard**	**ORCHIDĖJA 6x11,5**	**-**	**2016**	**3 of 11**

GardenDeco
casette in legno

Floor bearers 1:50

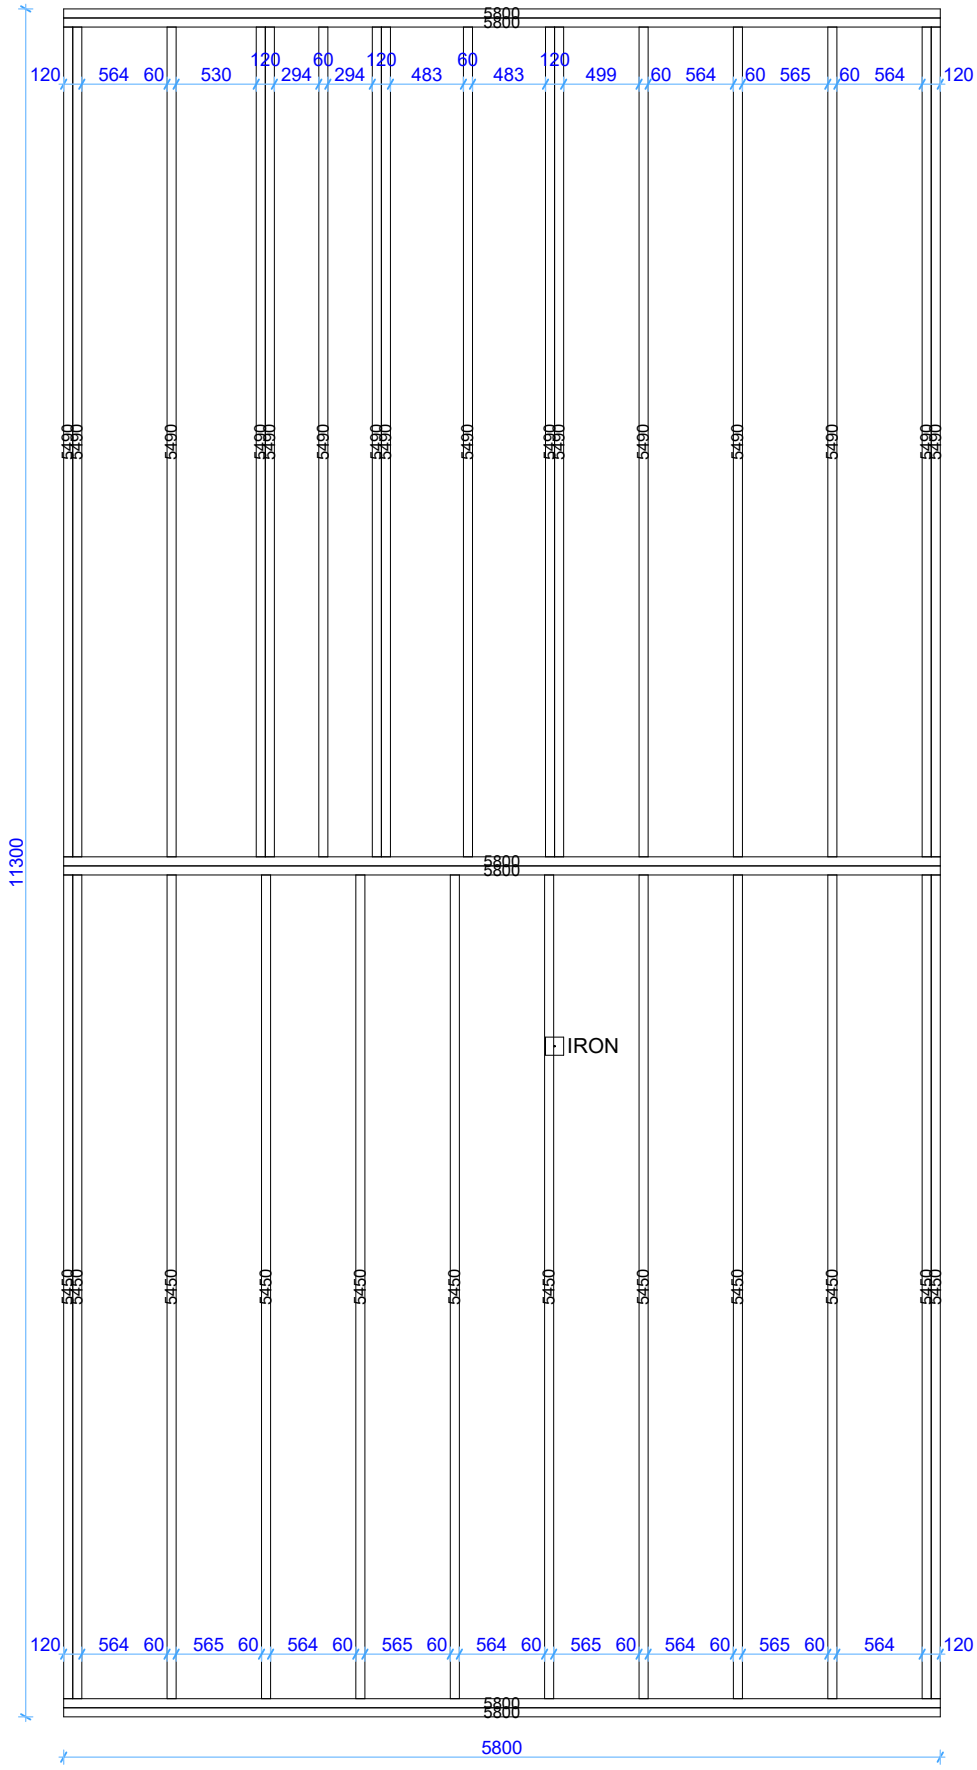

Architect name:	Thickness:	Type:	Project name:	Project No:	Year:	Page:
Gytis Buda	**68mm**	**Standard**	**ORCHIDĖJA 6x11,5**	**-**	**2016**	**4 of 11**

Floor plan 1:50

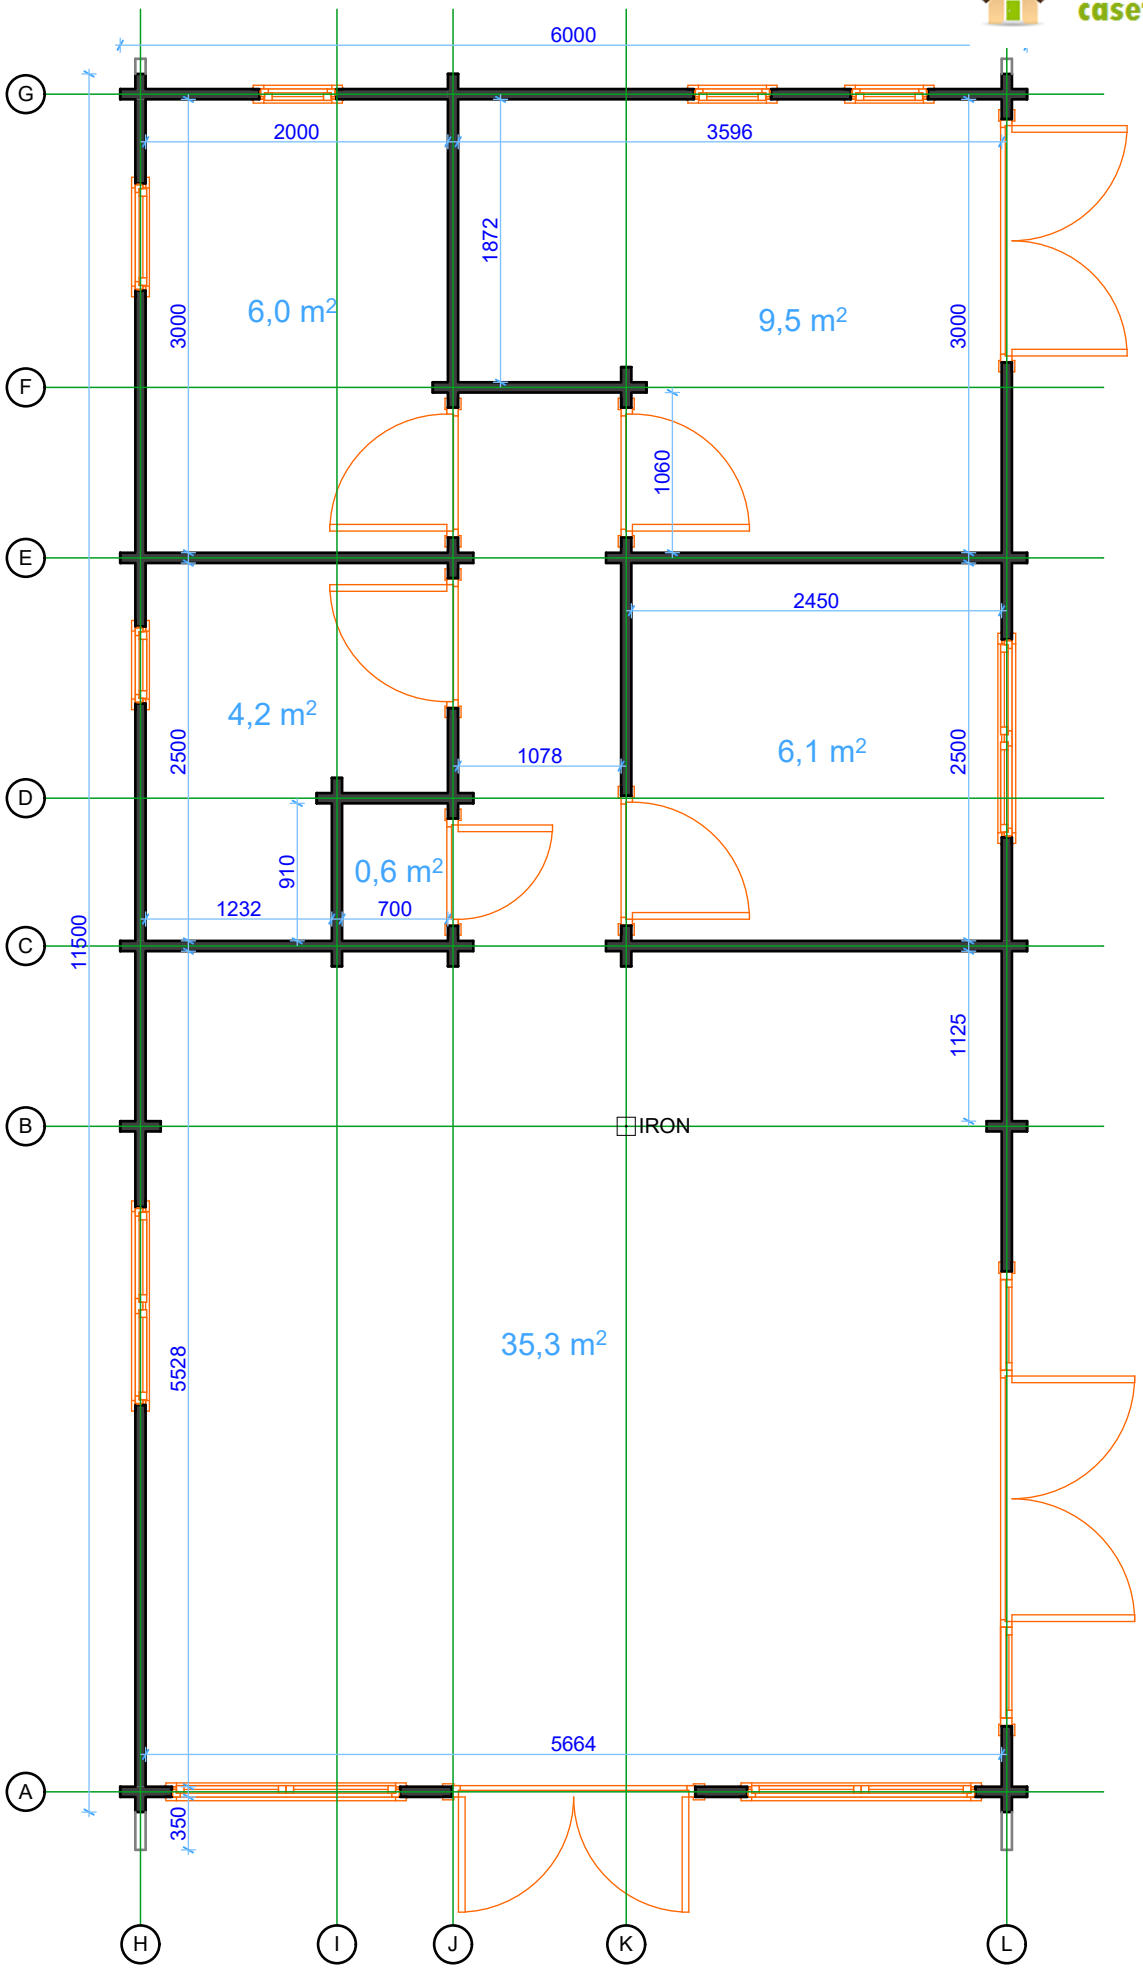

Architect name:	Thickness:	Type:	Project name:	Project No:	Year:	Page:
Gytis Buda	**68mm**	**Standard**	**ORCHIDĖJA 6x11,5**	**-**	**2016**	**5 of 11**

Floor boards 1:50

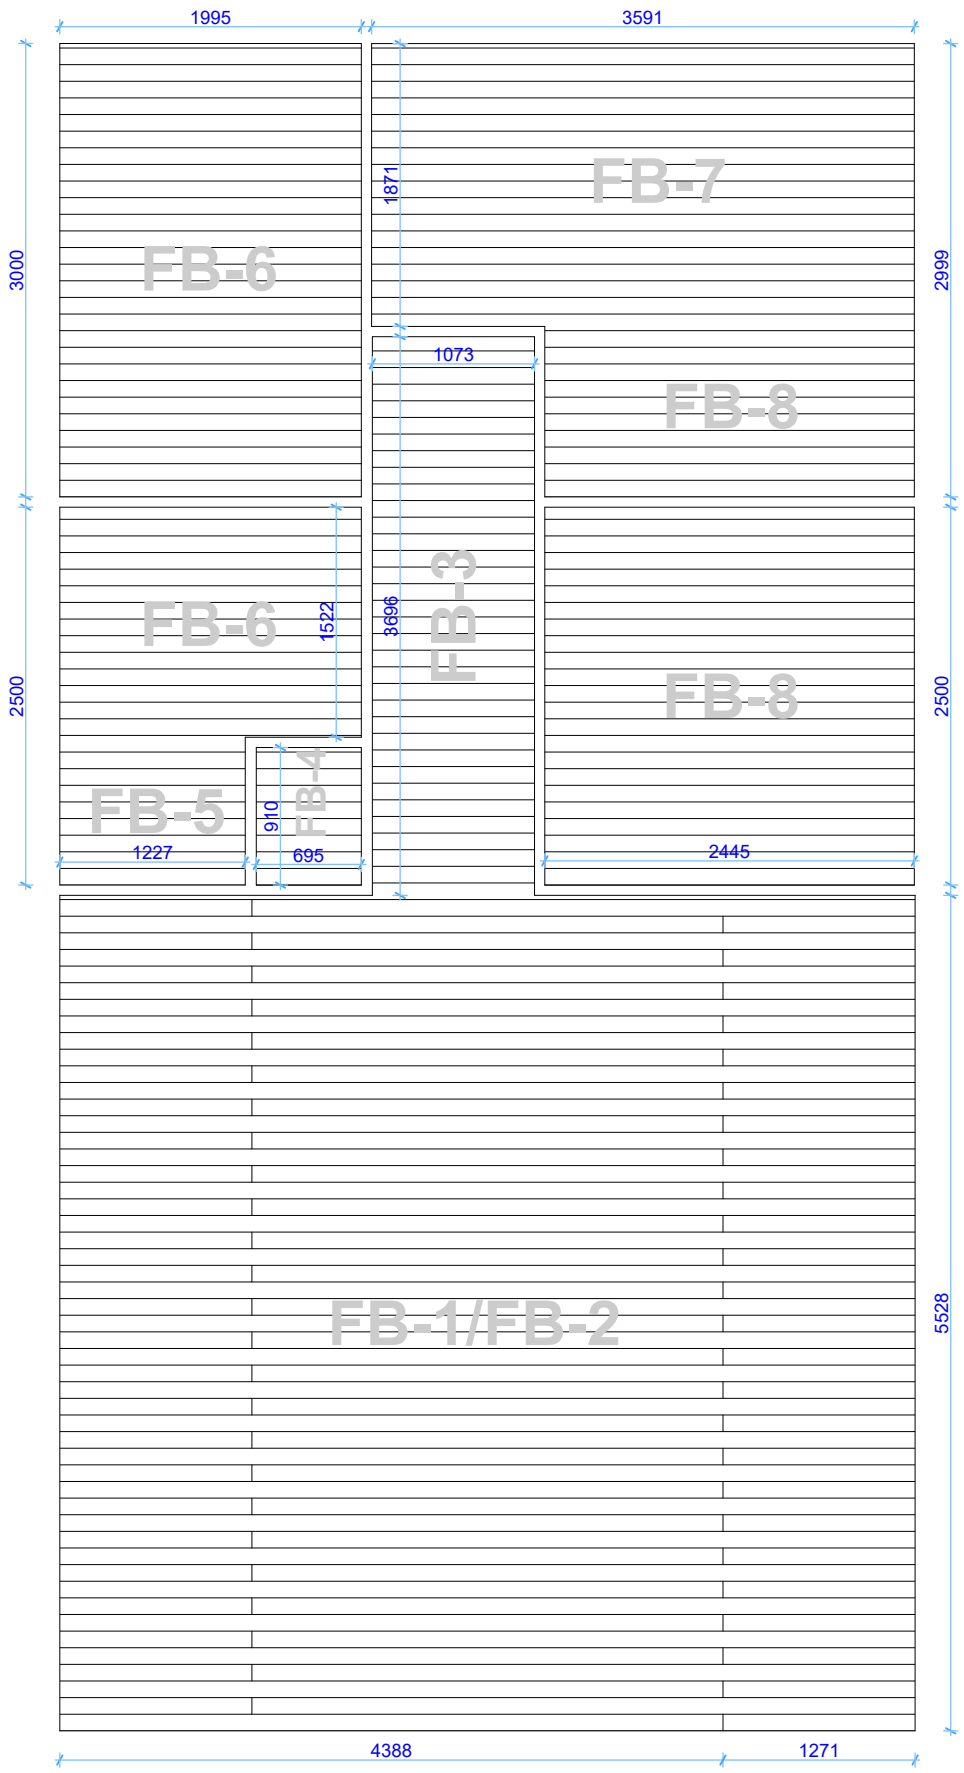

Architect name:	Thickness:	Type:	Project name:	Project No:	Year:	Page:
Gytis Buda	**68mm**	**Standard**	**ORCHIDĖJA 6x11,5**	**-**	**2016**	**6 of 11**

GardenDeco
casette in legno

Wall A

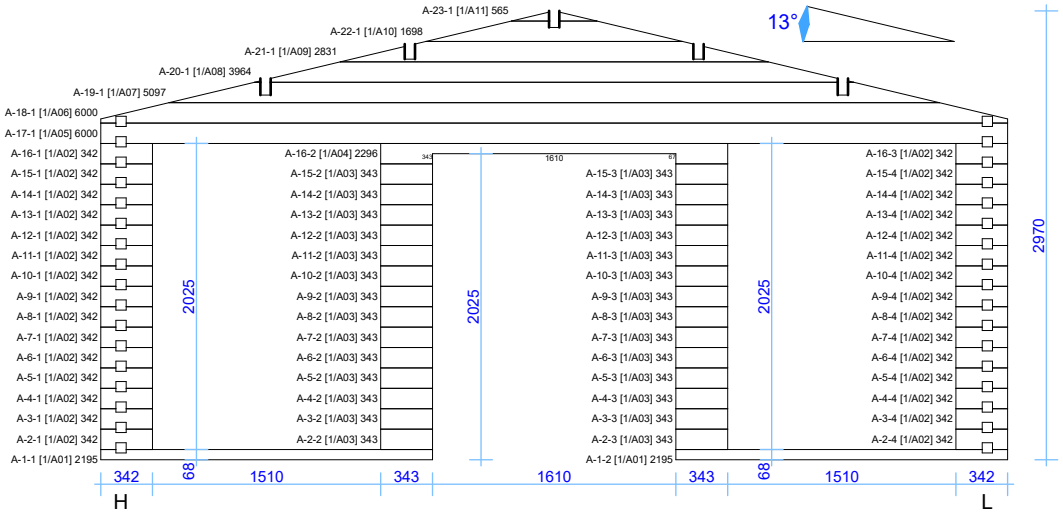

Wall B

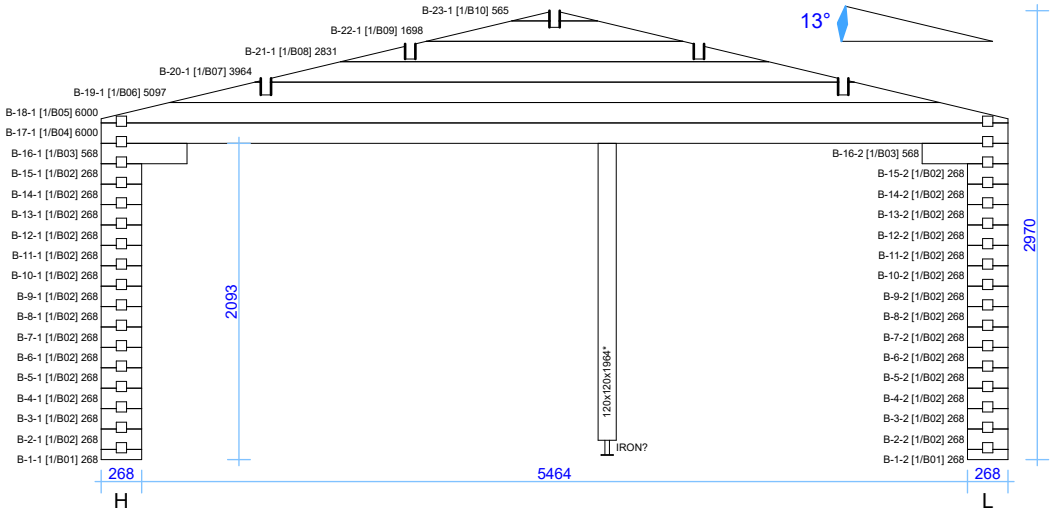

Wall C

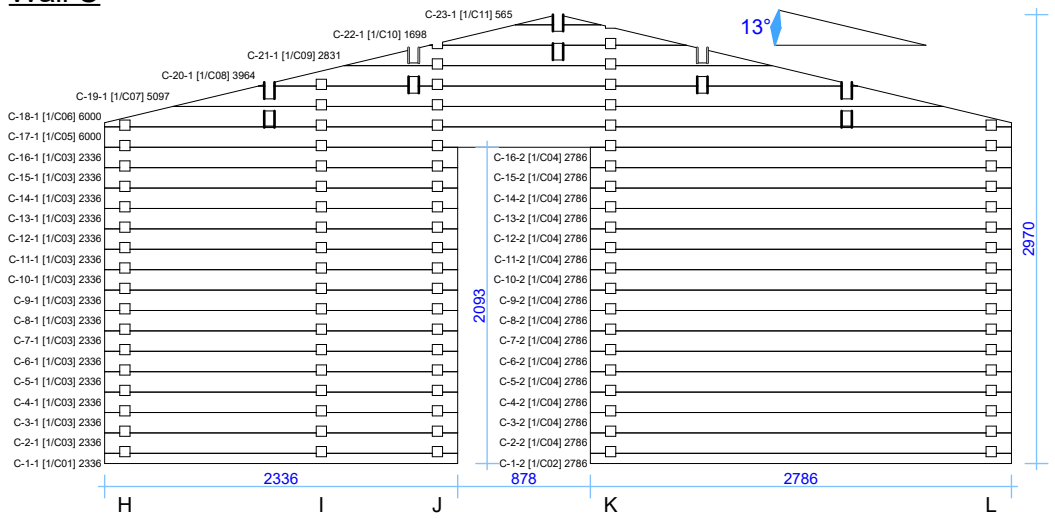

Architect name:	Thickness:	Type:	Project name:	Project No:	Year:	Page:
Gytis Buda	**68mm**	**Standard**	**ORCHIDĖJA 6x11,5**	**-**	**2016**	**7 of 11**

Wall D

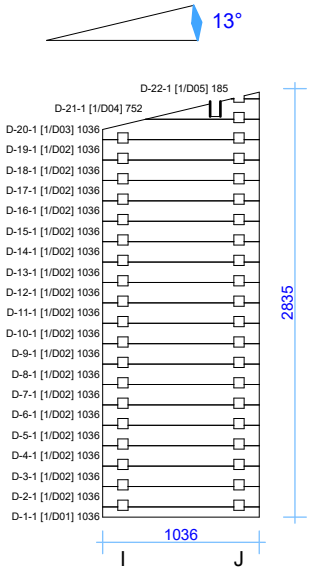

Wall E

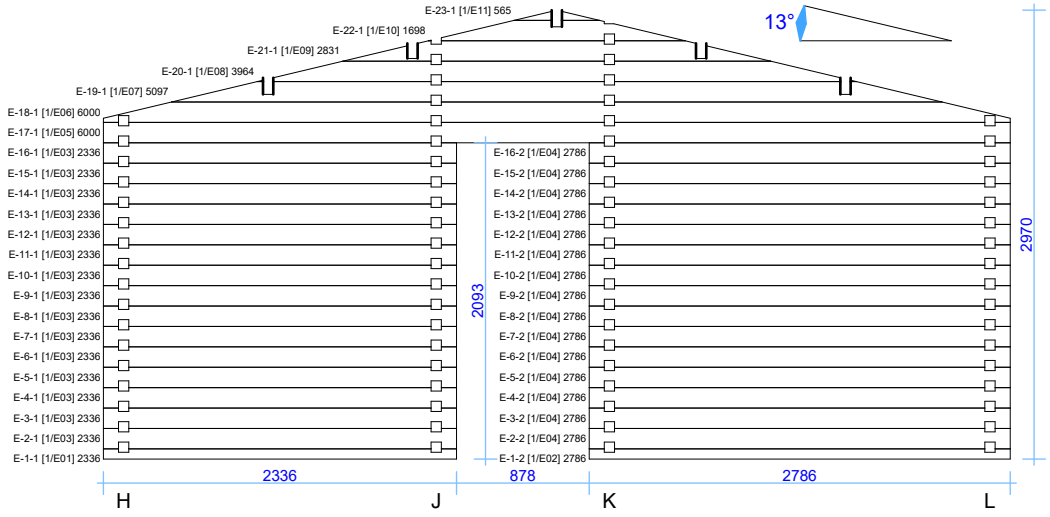

Wall F

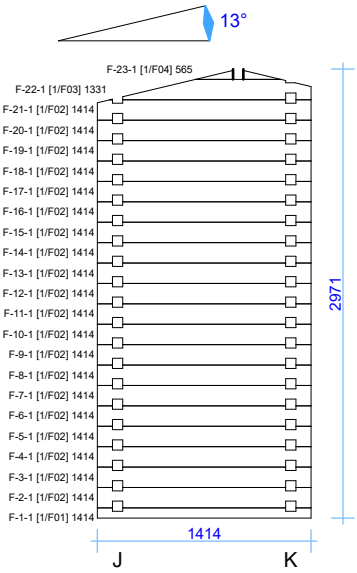

Wall G

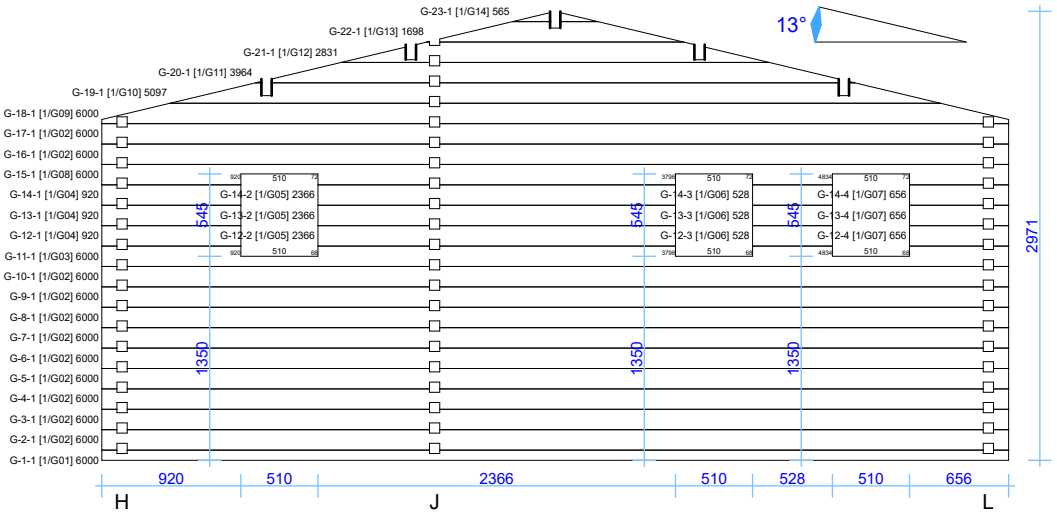

Architect name:	Thickness:	Type:	Project name:	Project No:	Year:	Page:
Gytis Buda	**68mm**	**Standard**	**ORCHIDĖJA 6x11,5**	**-**	**2016**	**8 of 11**

GardenDeco
casette in legno

Wall H

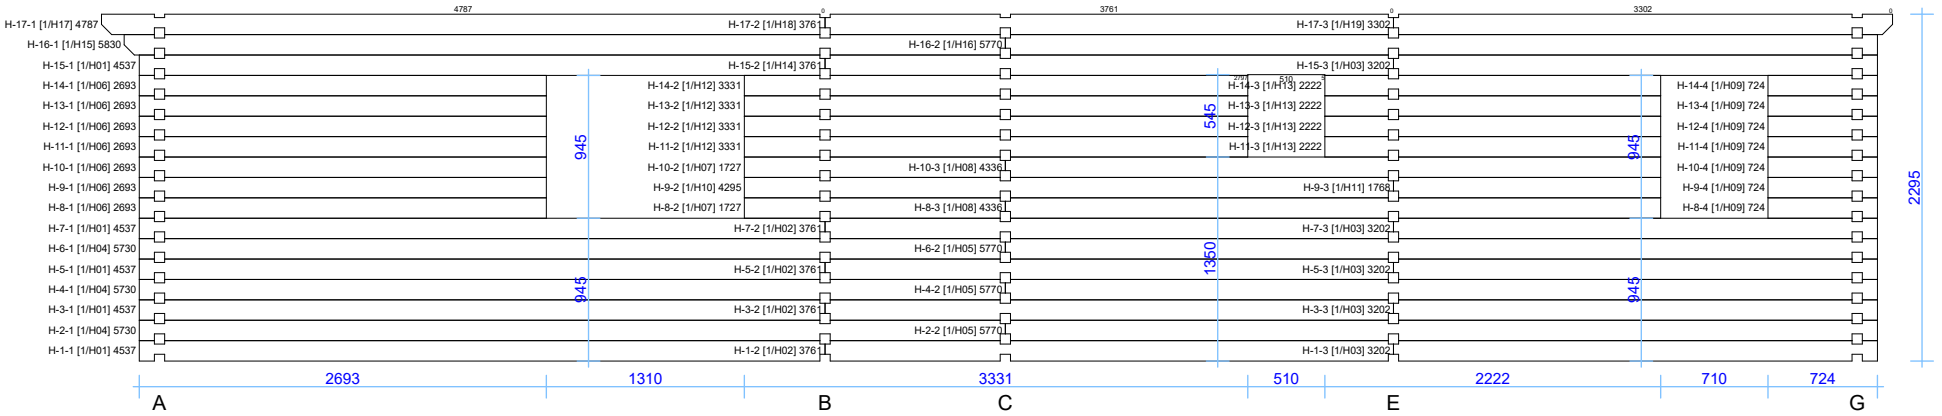

Wall I

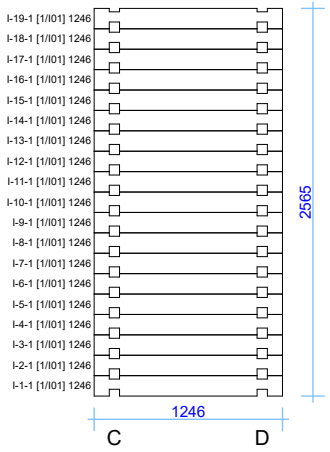

Wall J

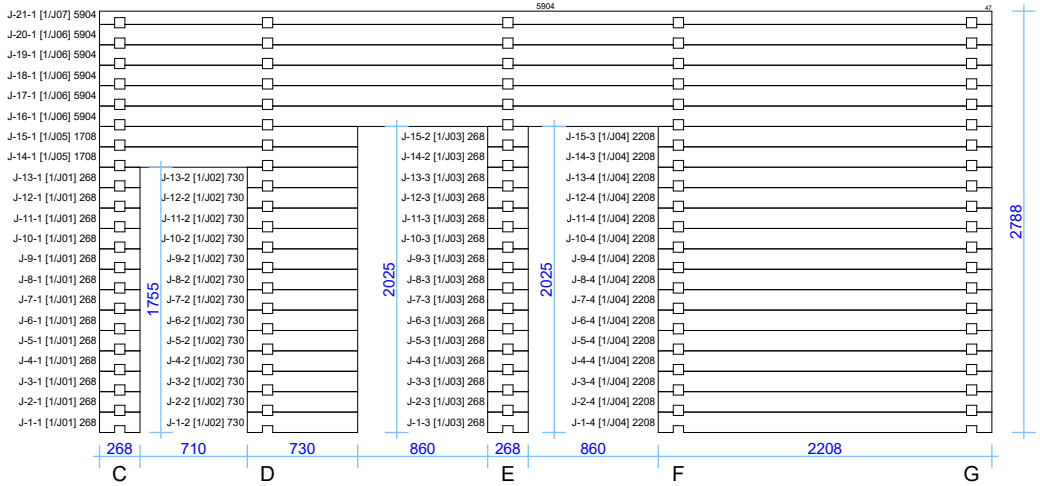

Architect name:	Thickness:	Type:	Project name:	Project No:	Year:	Page:
Gytis Buda	**68mm**	**Standard**	**ORCHIDĖJA 6x11,5**	**-**	**2016**	**9 of 11**

GardenDeco
casette in legno

Wall K

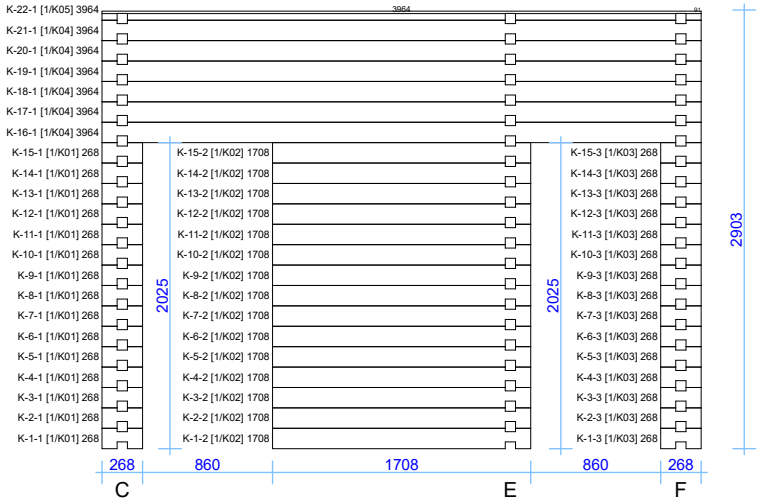

Wall L

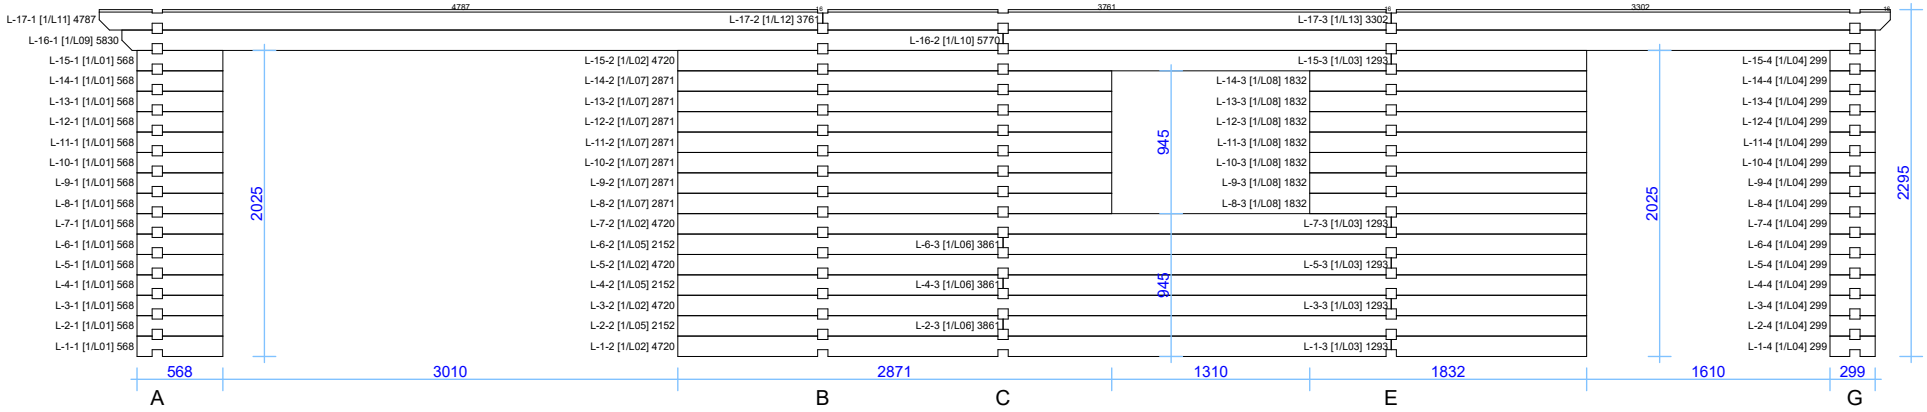

Architect name:	Thickness:	Type:	Project name:	Project No:	Year:	Page:
Gytis Buda	**68mm**	**Standard**	**ORCHIDĖJA 6x11,5**	**-**	**2016**	**10 of 11**

Roof boards

GardenDeco
casette in legno

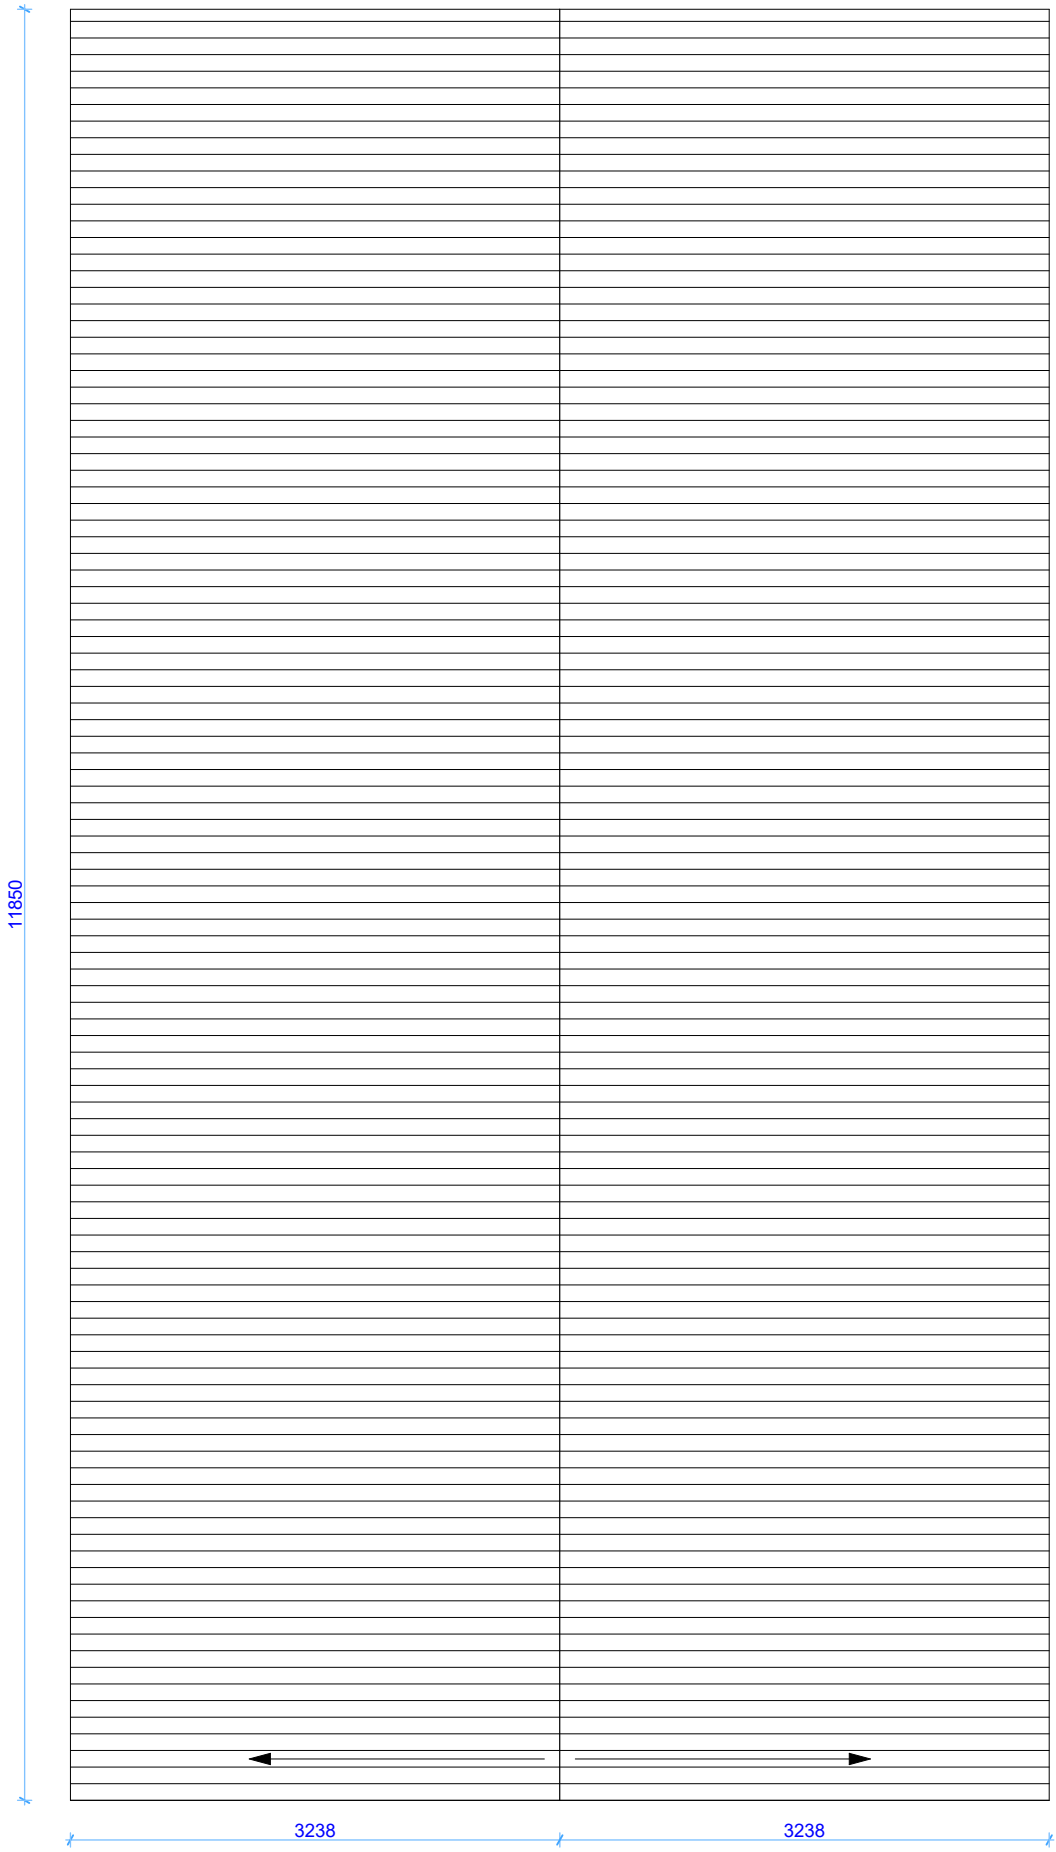

Architect name:	Thickness:	Type:	Project name:	Project No:	Year:	Page:
Gytis Buda	**68mm**	**Standard**	**ORCHIDĖJA 6x11,5**	**-**	**2016**	**11 of 11**