GardenDeco®
casette in legno

68 Almeria(Marche 6x8,87)

GardenDeco®
casette in legno

Floor bearer

1:45

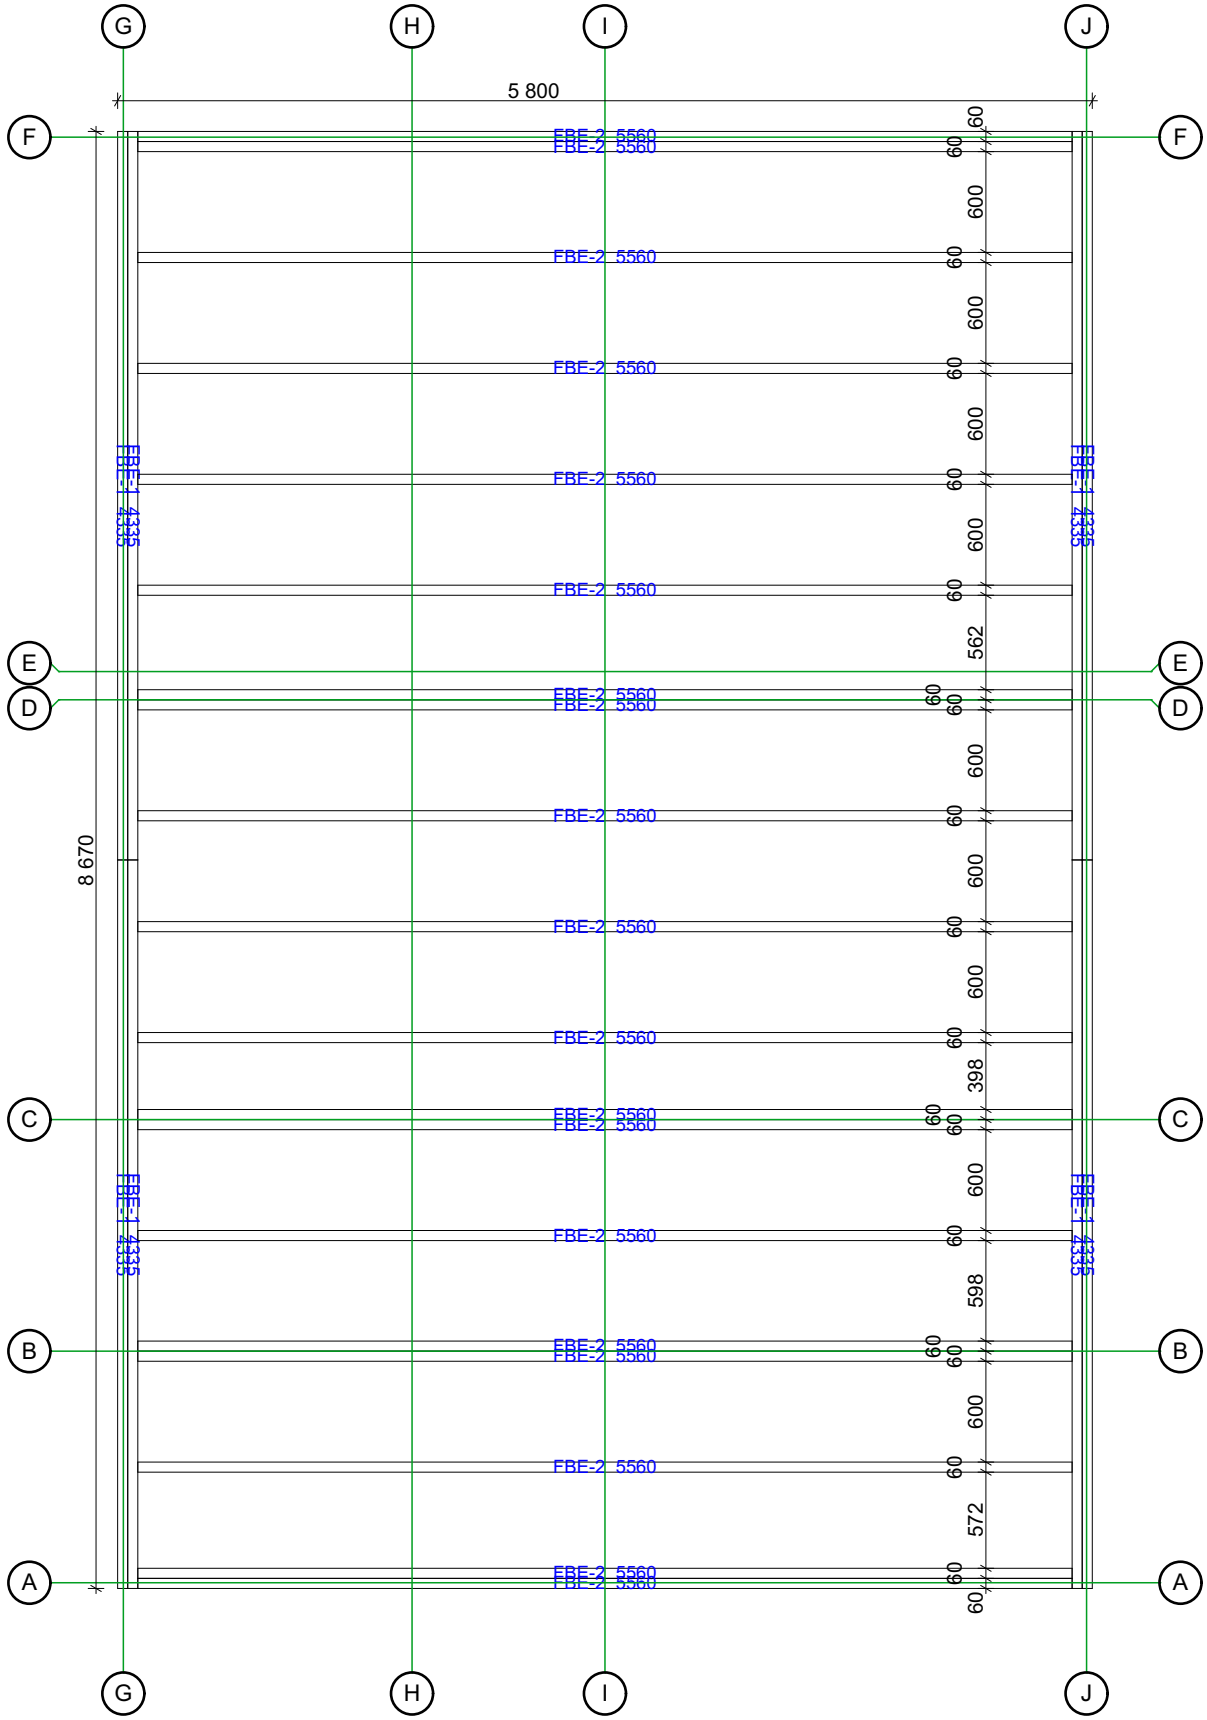

Thickness:	Project name:	Project ID:	Year:	Page:
68	Almeria 6x8,87		2022	2

GardenDeco®
casette in legno

Ground Floor plan

1:45

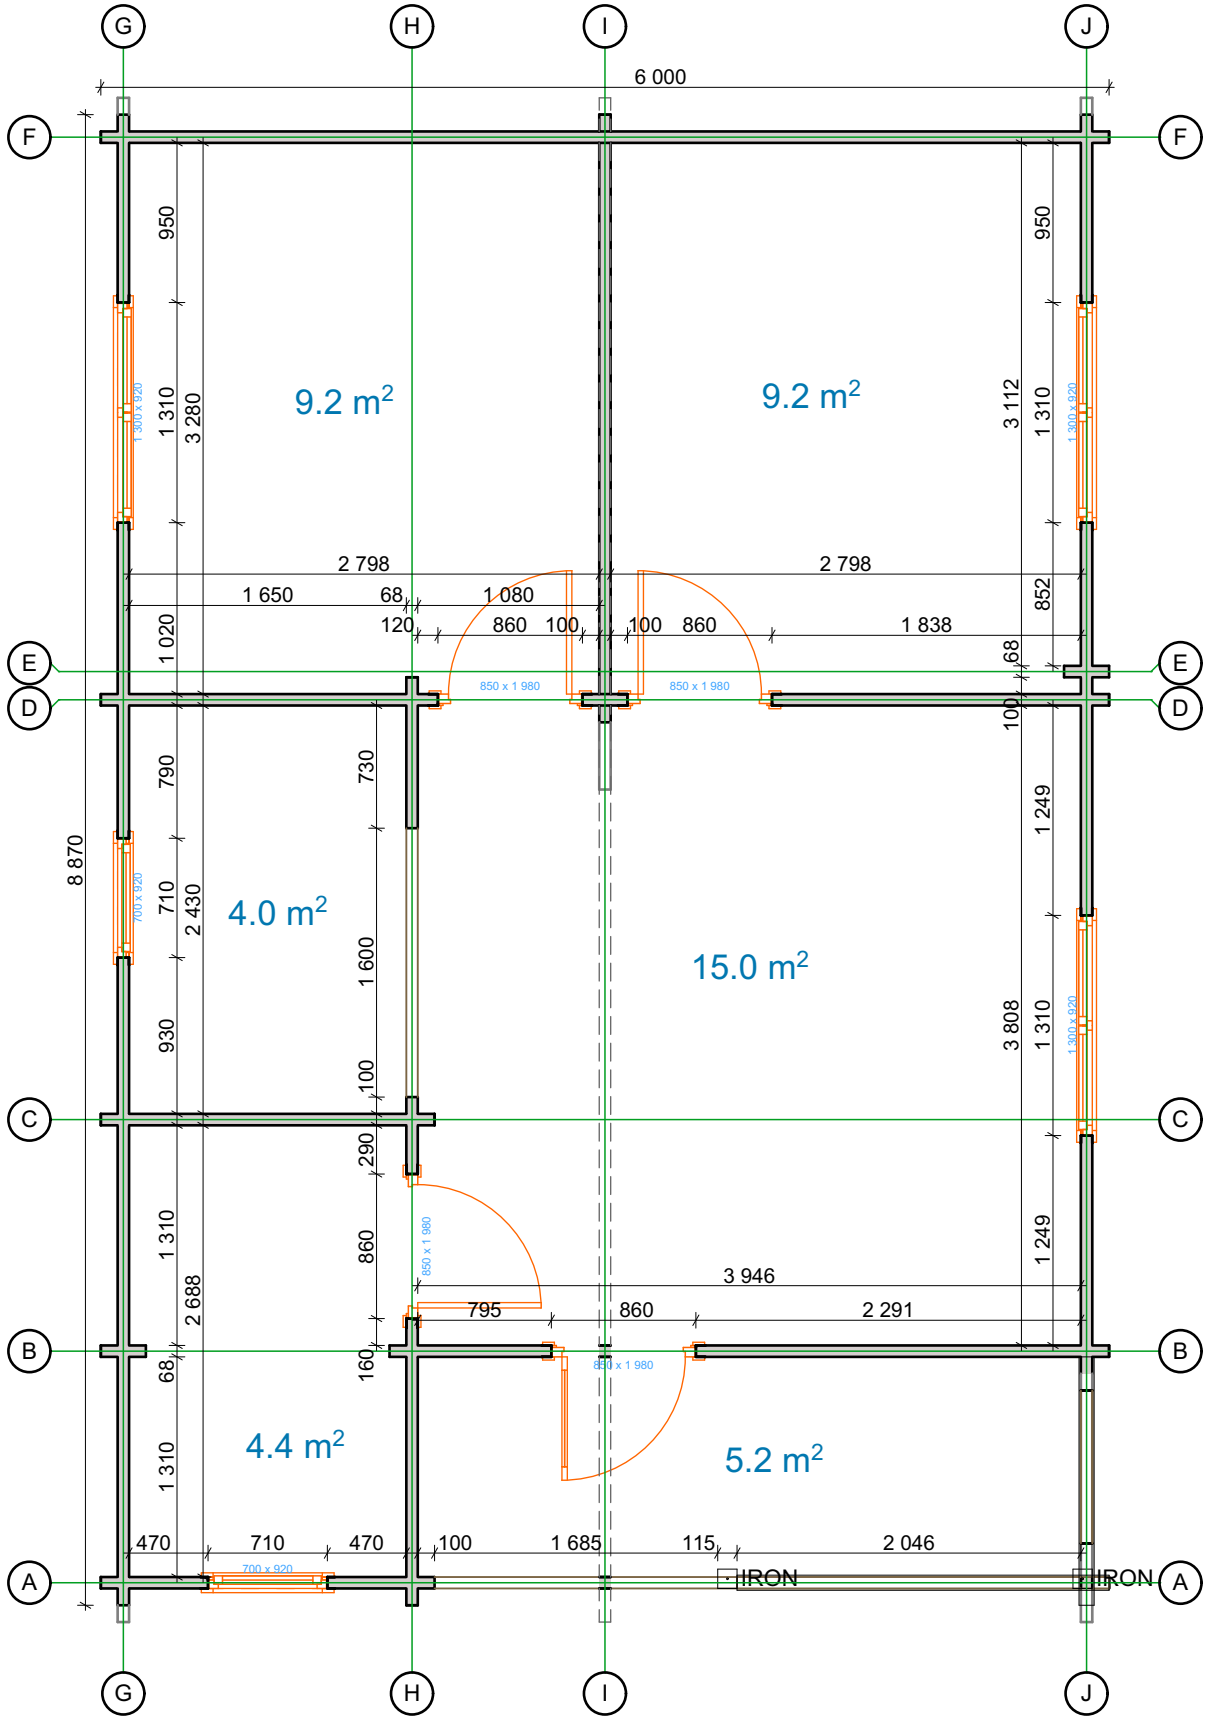

Thickness:	Project name:	Project ID:	Year:	Page:
68	Almeria 6x8,87		2022	3

GardenDeco®
casette in legno

Floor boards

1:45

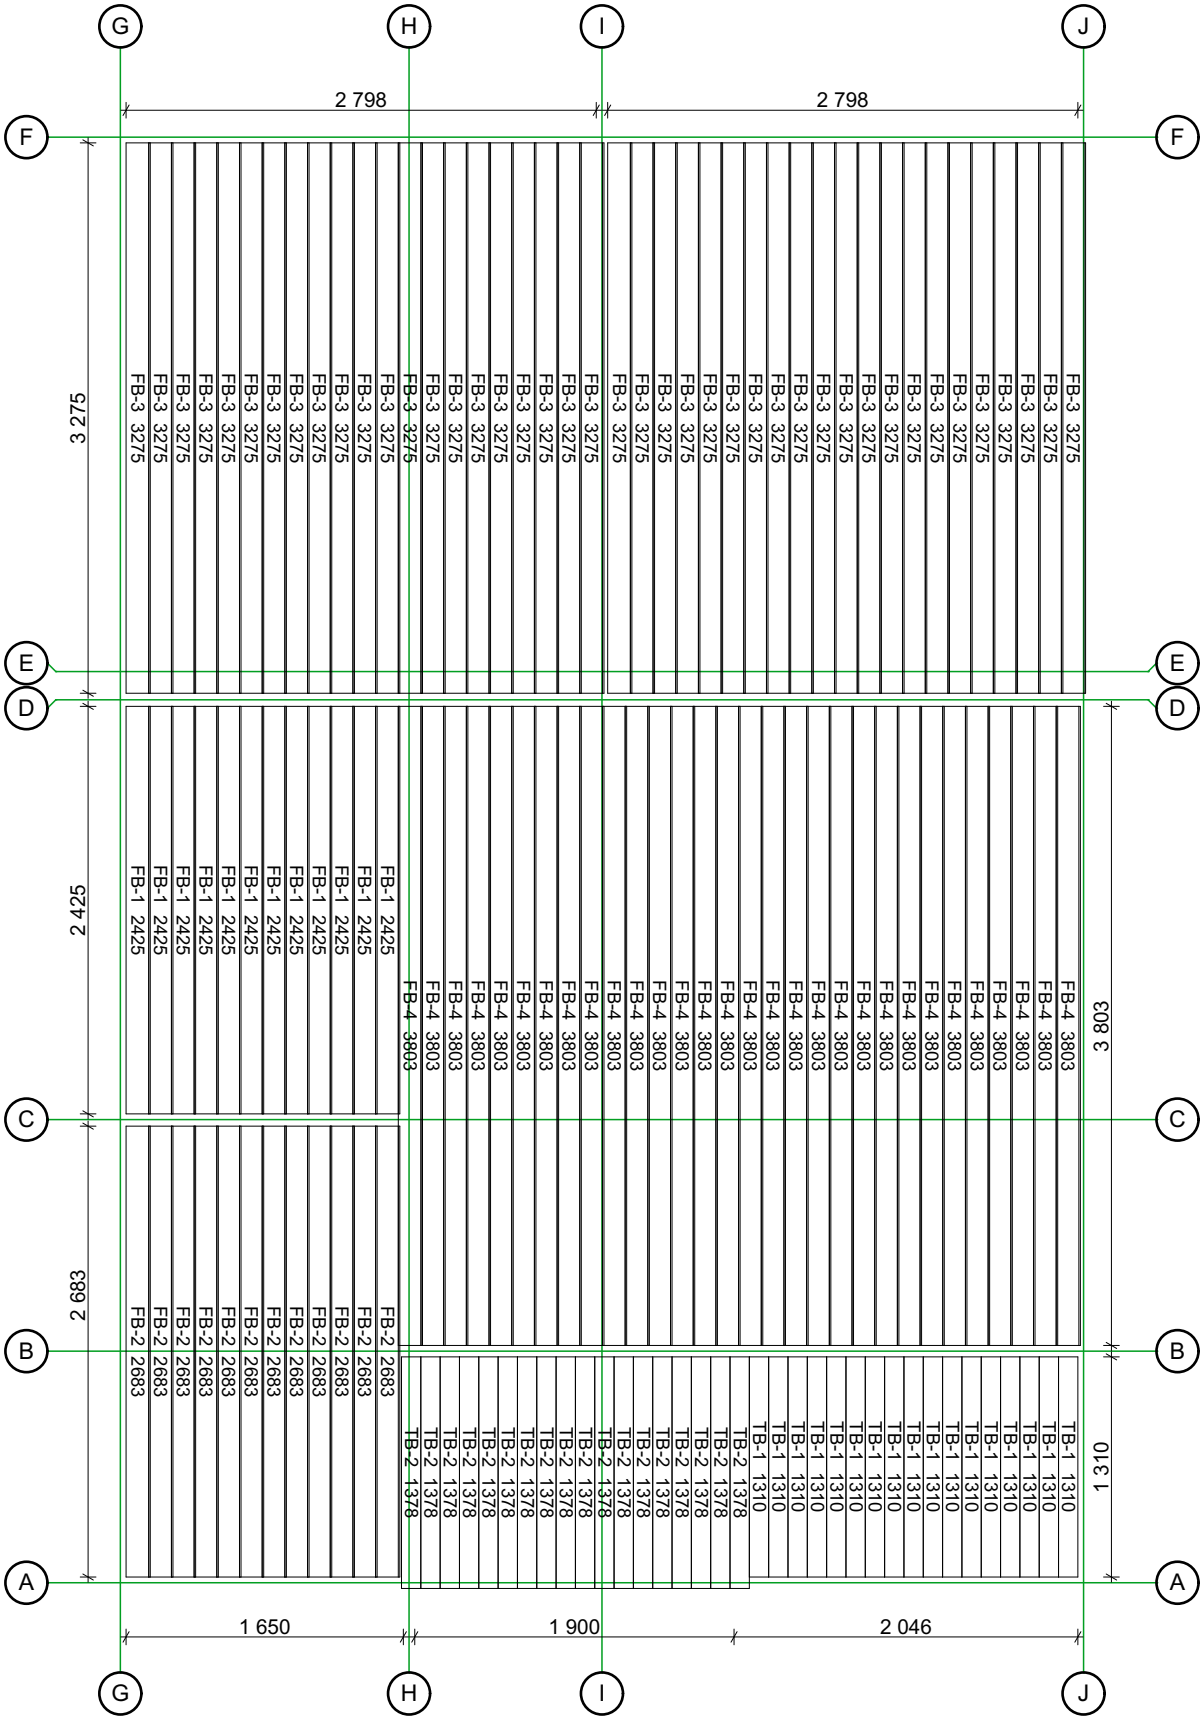

Thickness:	Project name:	Project ID:	Year:	Page:
68	Almeria 6x8,87		2022	4

Roof boards 1:45

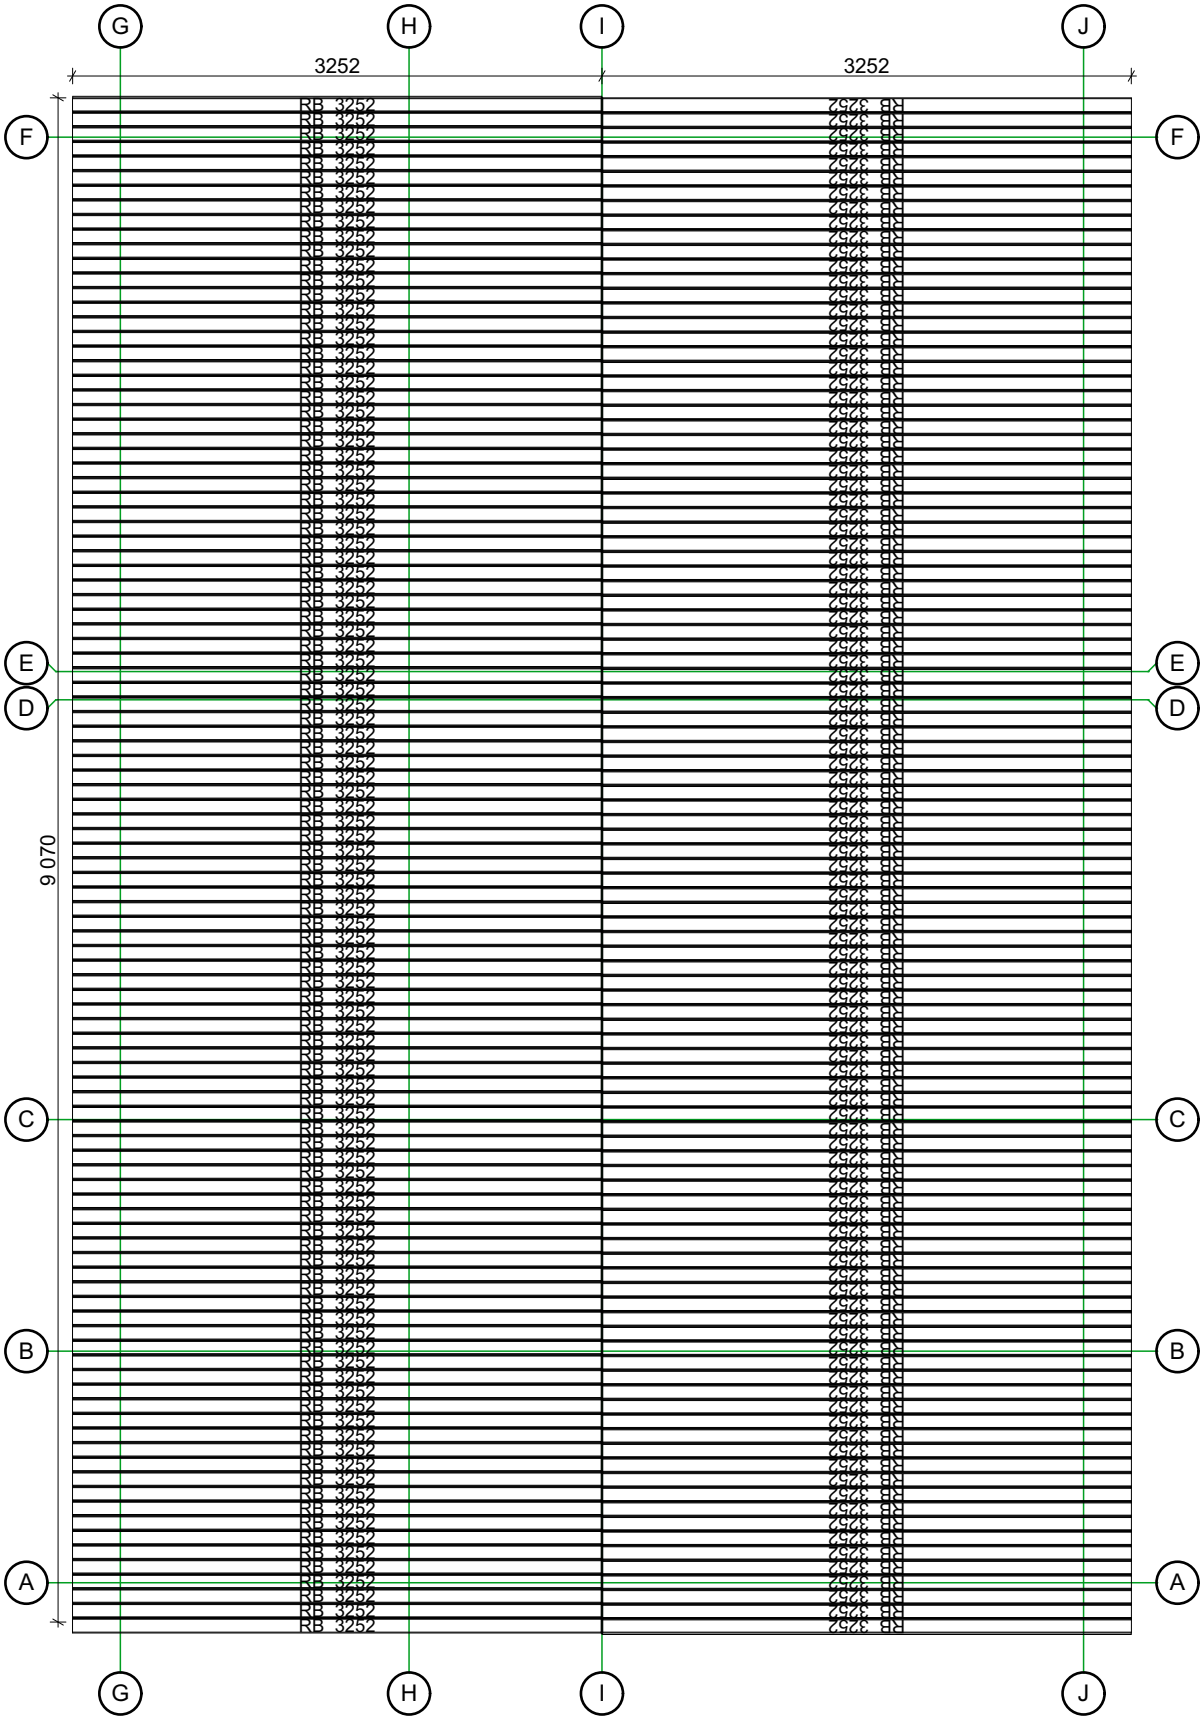

Thickness:	Project name:	Project ID:	Year:	Page:
68	Almeria 6x8,87		2022	5

GardenDeco®
casette in legno

Walls and purlins positions

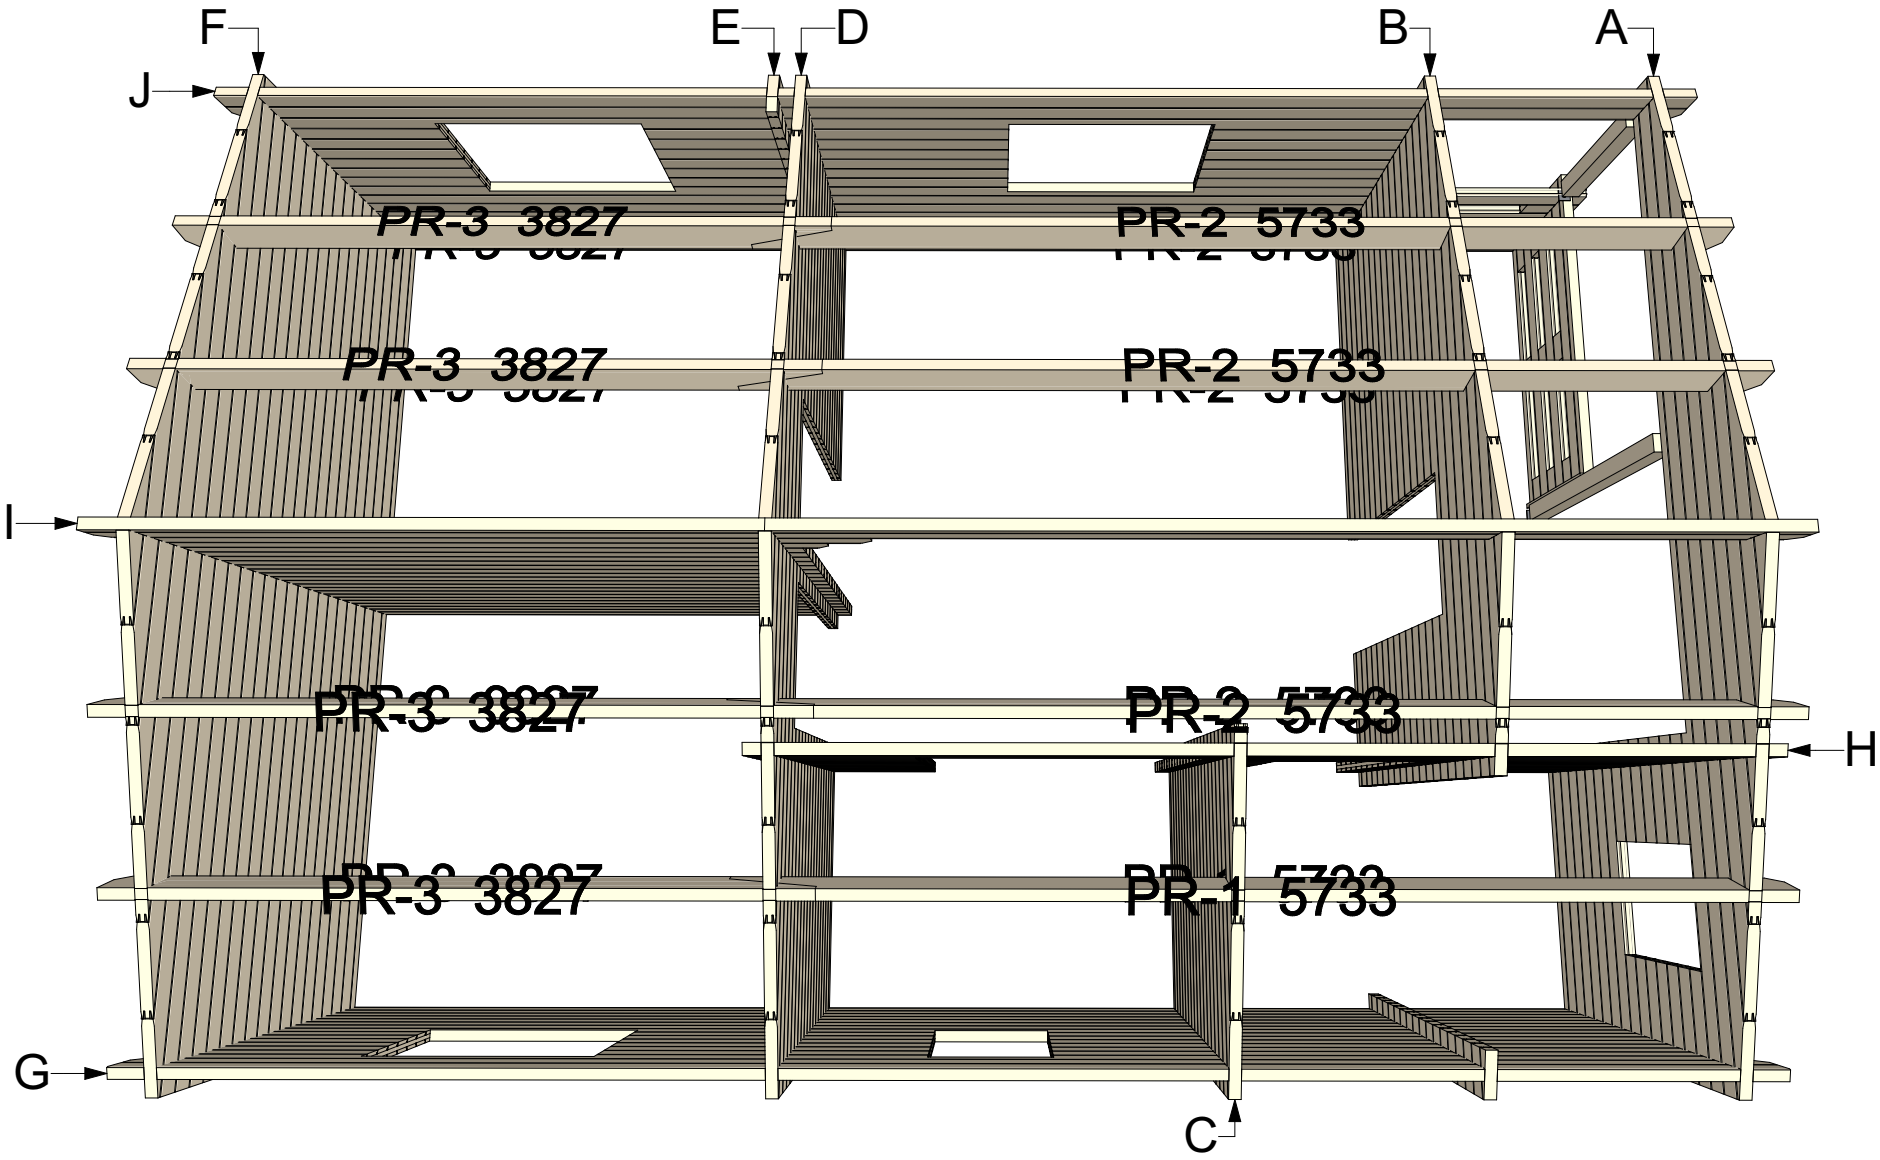

Thickness:	Project name:	Project ID:	Year:	Page:
68	Almeria 6x8,87		2022	6

Wall A 1:45

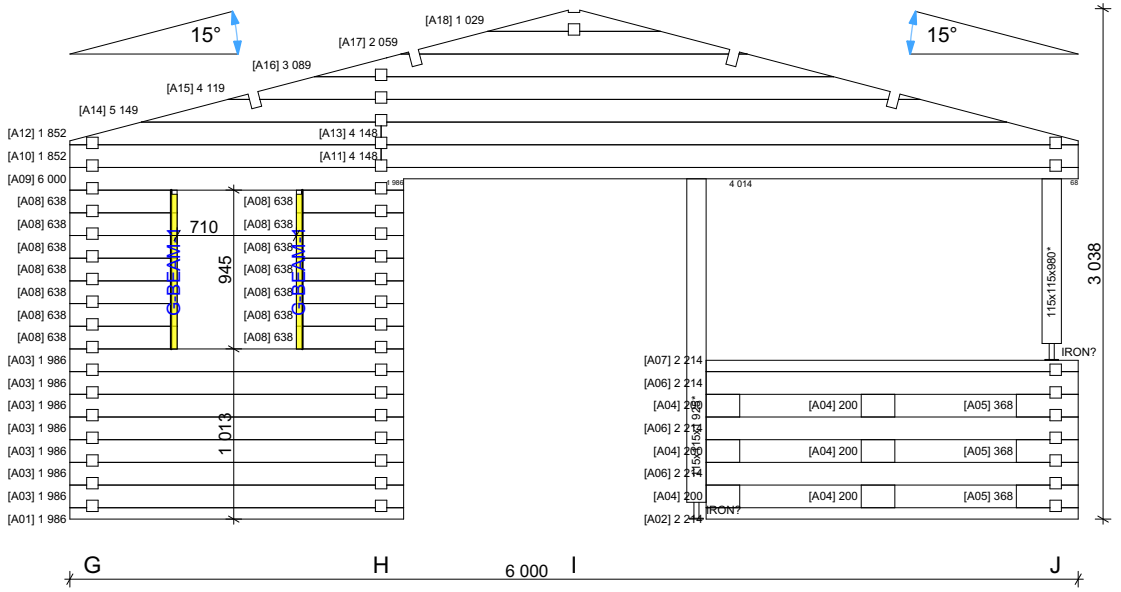

Wall B 1:45

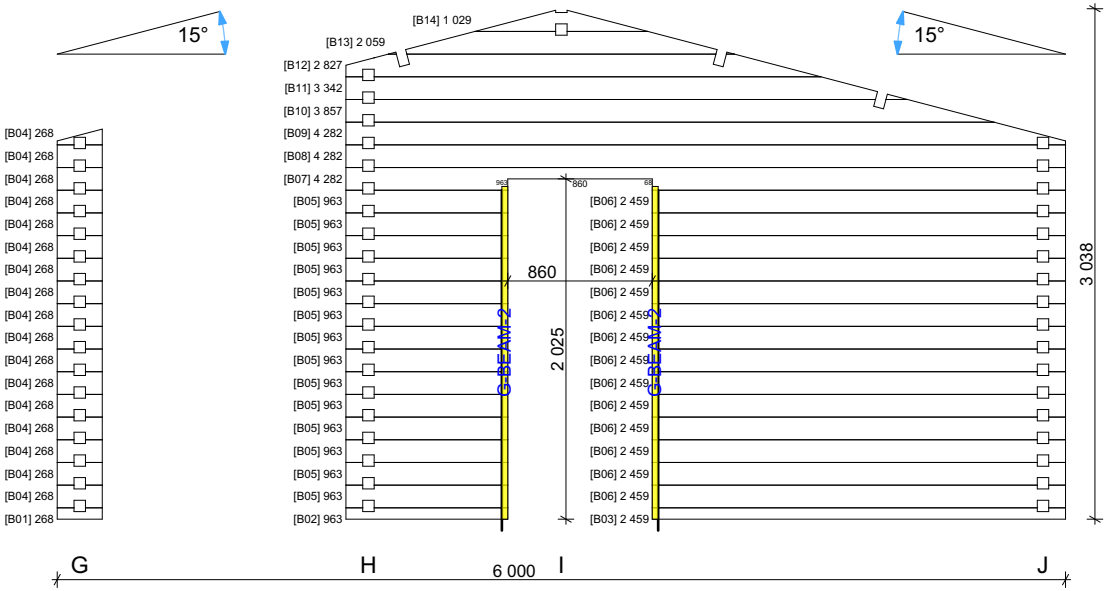

Wall C 1:45

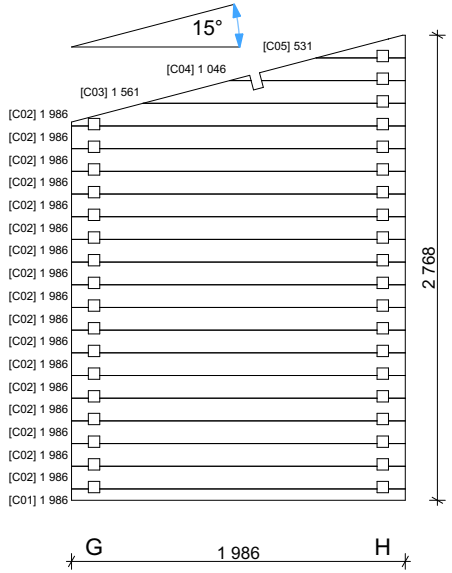

Thickness:	Project name:	Project ID:	Year:	Page:
68	Almeria 6x8,87		2022	7

GardenDeco®
casette in legno

Wall D 1:50

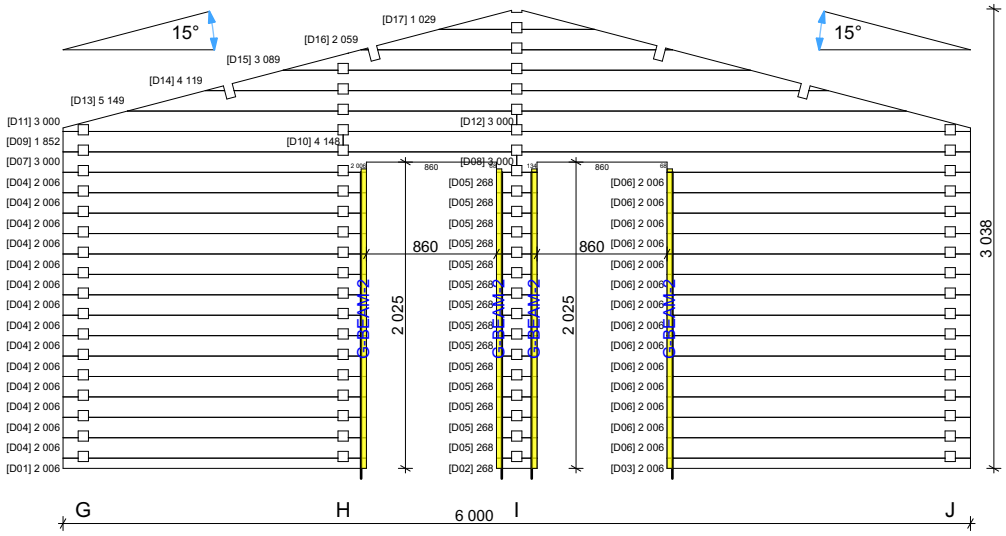

Wall F 1:50

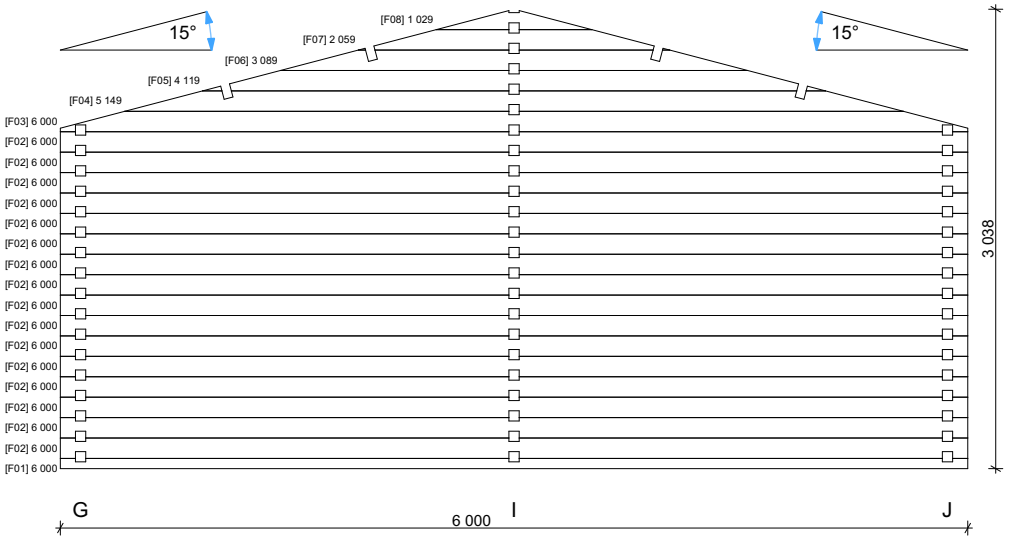

Wall E 1:50

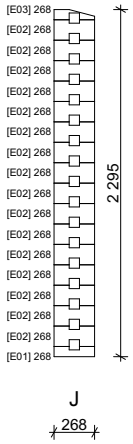

Wall G 1:50

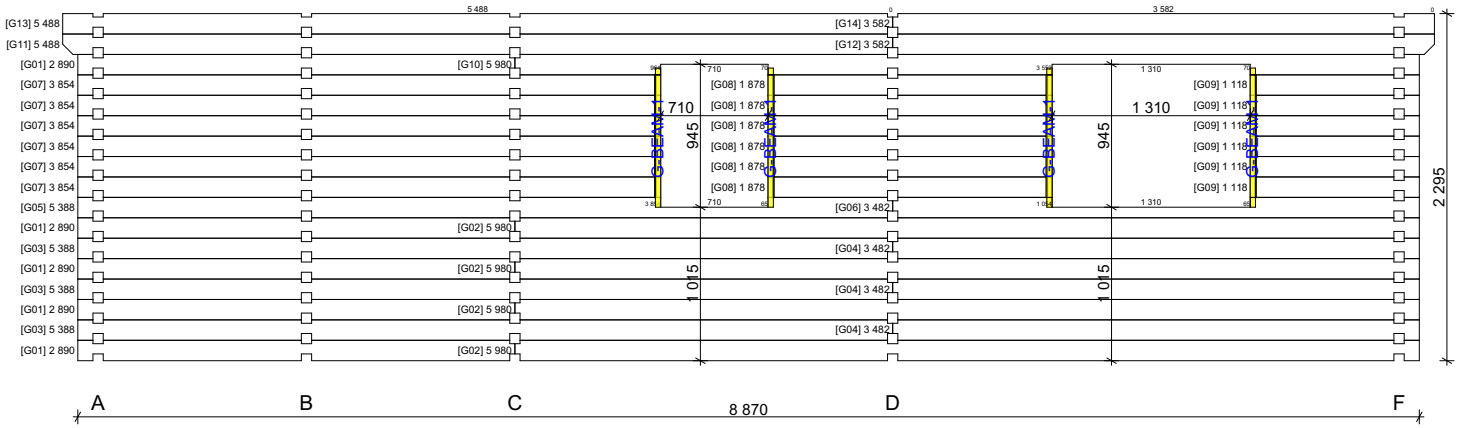

Thickness:	Project name:	Project ID:	Year:	Page:
68	Almeria 6x8,87		2022	8

Wall H 1:50

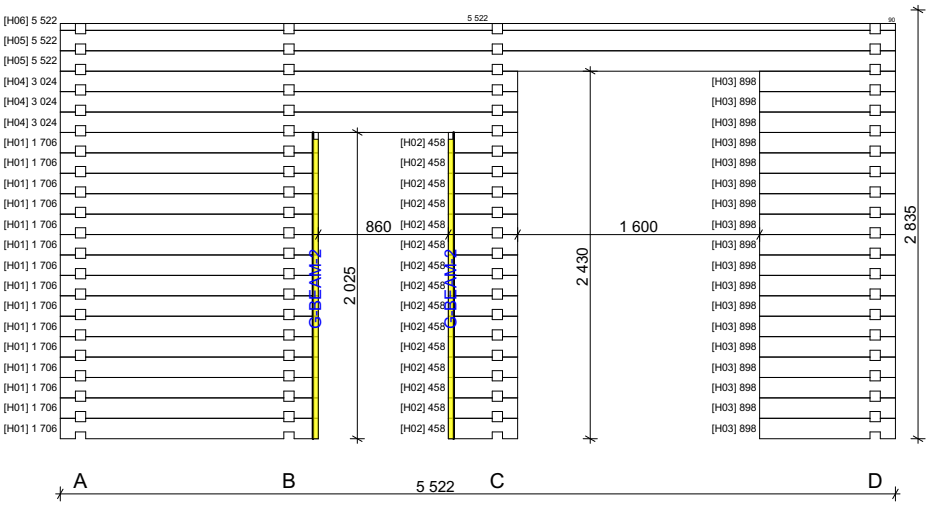

Wall I 1:50

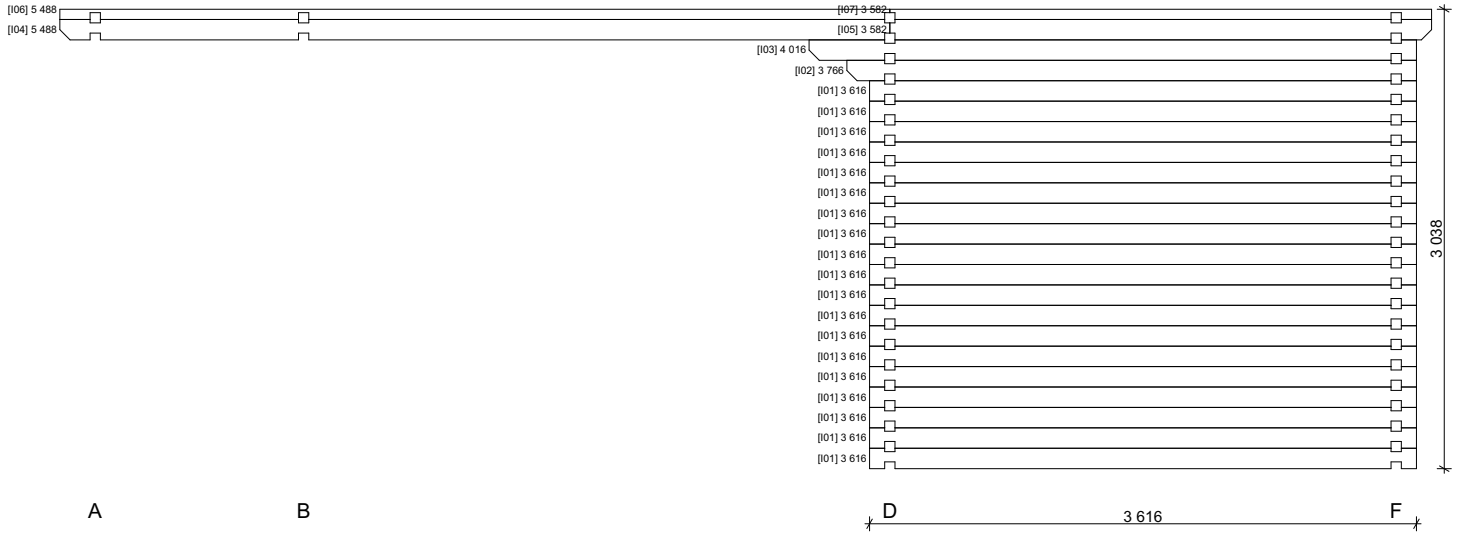

Wall J 1:50

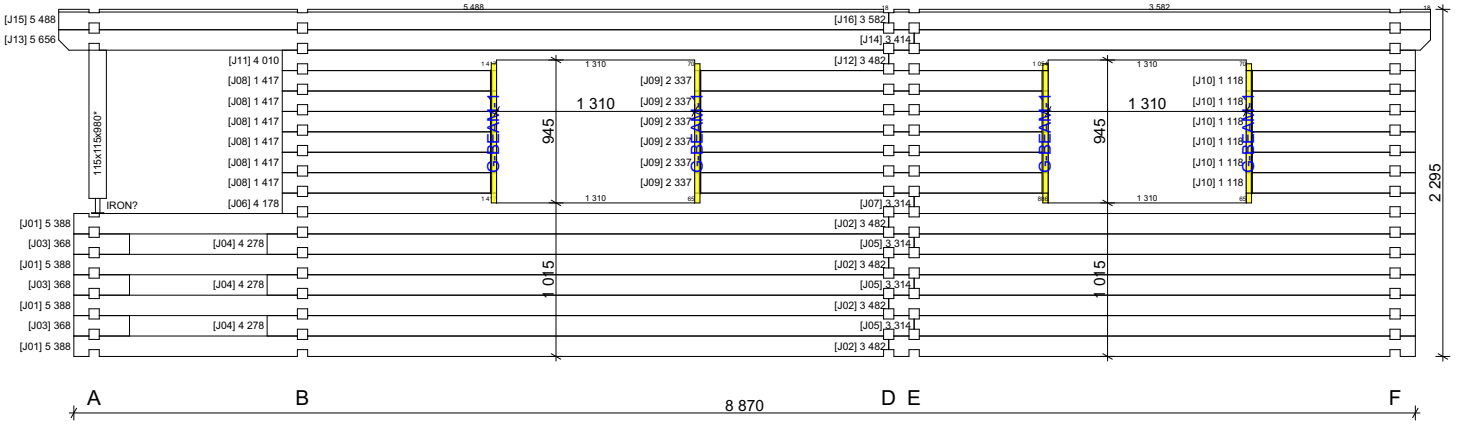

Thickness:	Project name:	Project ID:	Year:	Page:
68	Almeria 6x8,87		2022	9

Almeria 6x8,87 68mm V.1 Windows and doors list							
Type-quality	**Barcode**	**Wall Thickness**	**W x H Size**	**Orientation**	**Glazing**	**Quantity**	**3D Axonometry**
Door - Premium	P19885-4	68	850×1 980	L	Full wood, no threshold (internal)	2	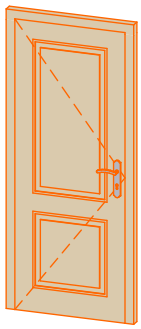
Door - Premium	P19885-4	68	850×1 980	R	Full wood, no threshold (internal)	1	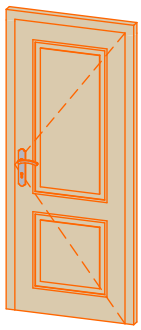
Door - Premium	PP19885-2	68	850×1 980	L	50% glass, double glazed	1	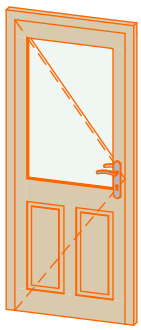
Window - Premium	PP92130	68	1 300× 920		Double glazed	3	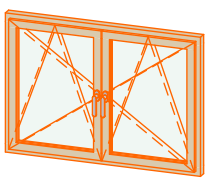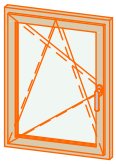
Window - Premium	PP9270	68	700×920	L	Double glazed	2