GardenDeco
casette in legno

68 Gustav(Firenze) A 6x6

GardenDeco
casette in legno

travetti sotto pavimento 1:50

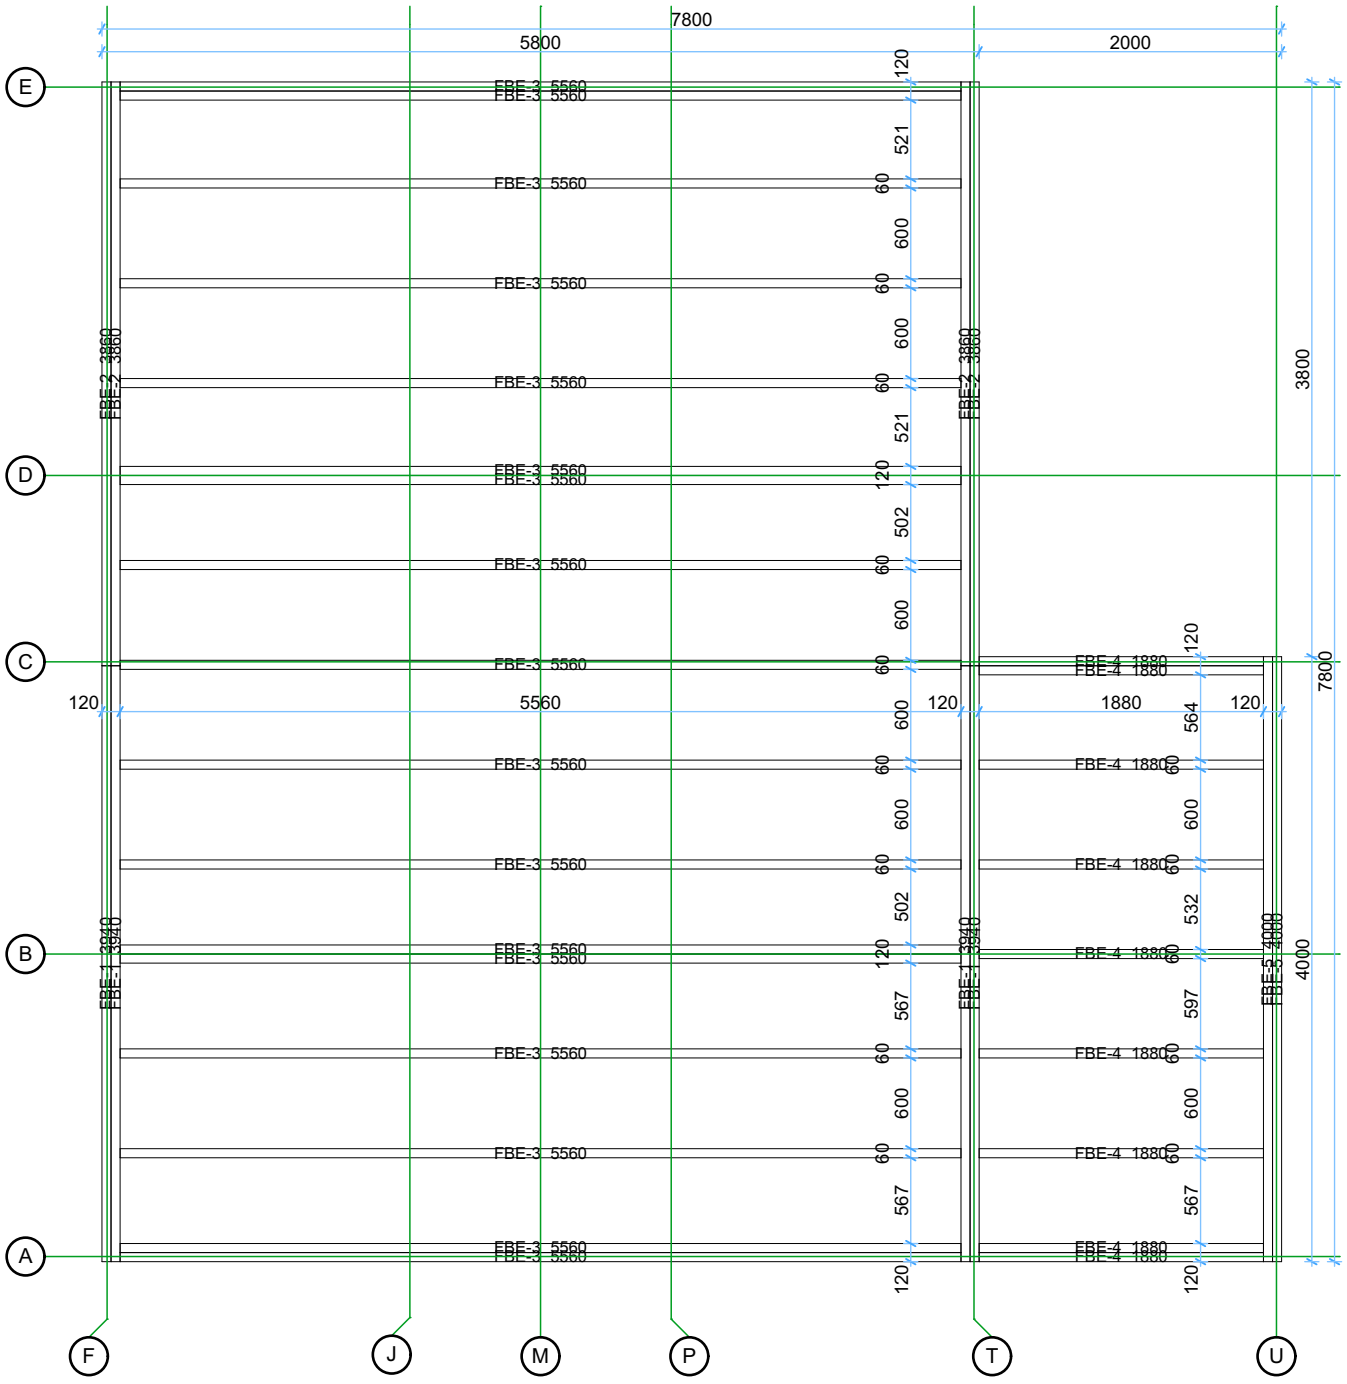

Thickness:	Project name:	Project ID:	Year:	Page:
68	Firenze A 6x6		2022	2

GardenDeco
casette in legno

Pianta 1:50

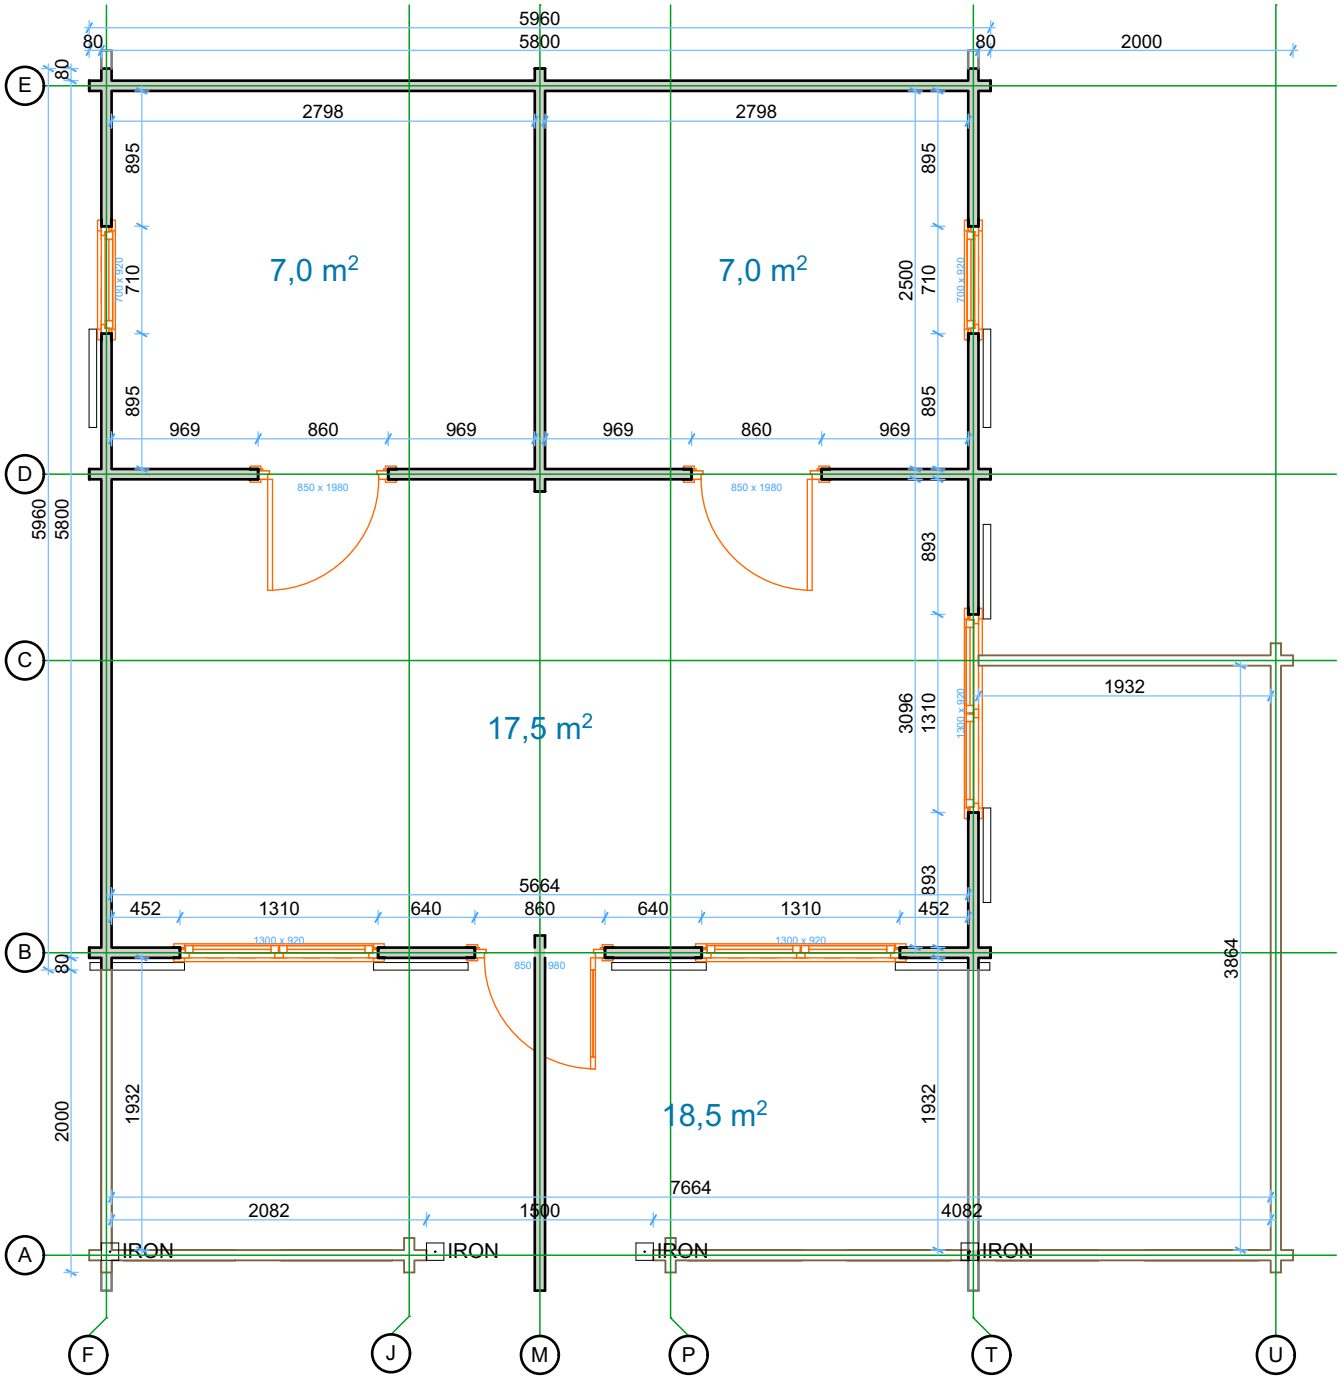

Thickness:	Project name:	Project ID:	Year:	Page:
68	Firenze A 6x6		2022	3

GardenDeco
casette in legno

Mansarda 1:50

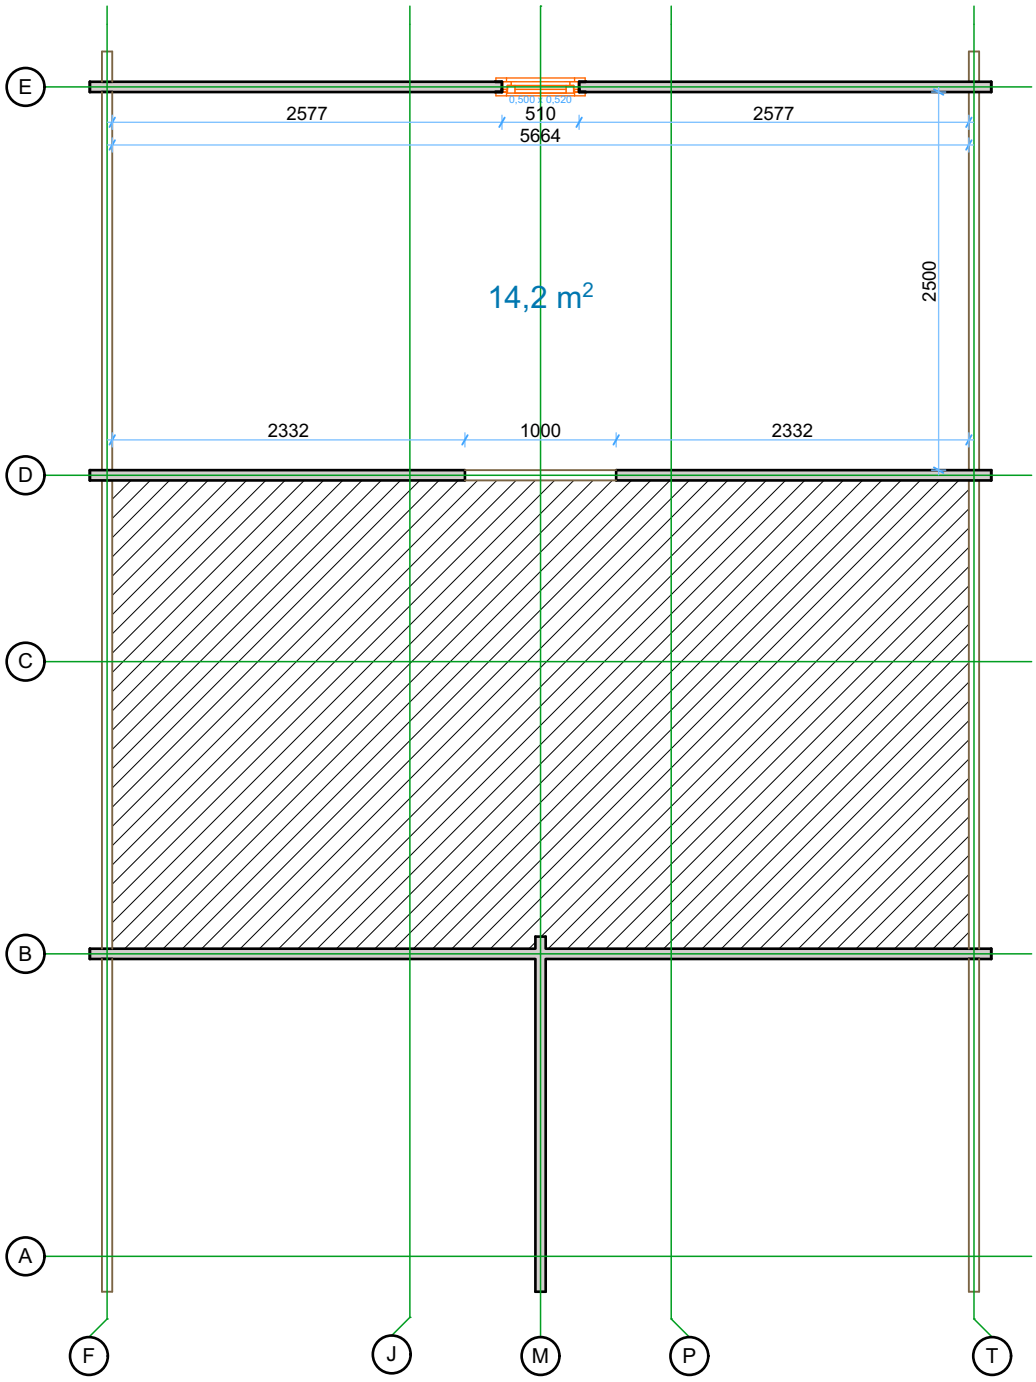

Thickness:	Project name:	Project ID:	Year:	Page:
68	Firenze A 6x6		2022	4

GardenDeco
casette in legno

Parete A 1:50

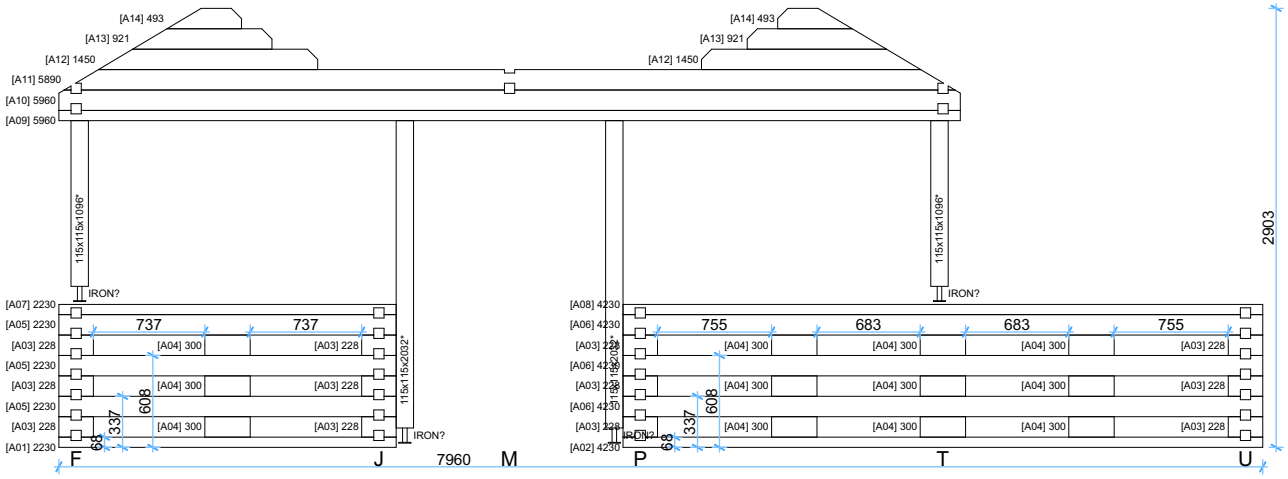

Parete B 1:50

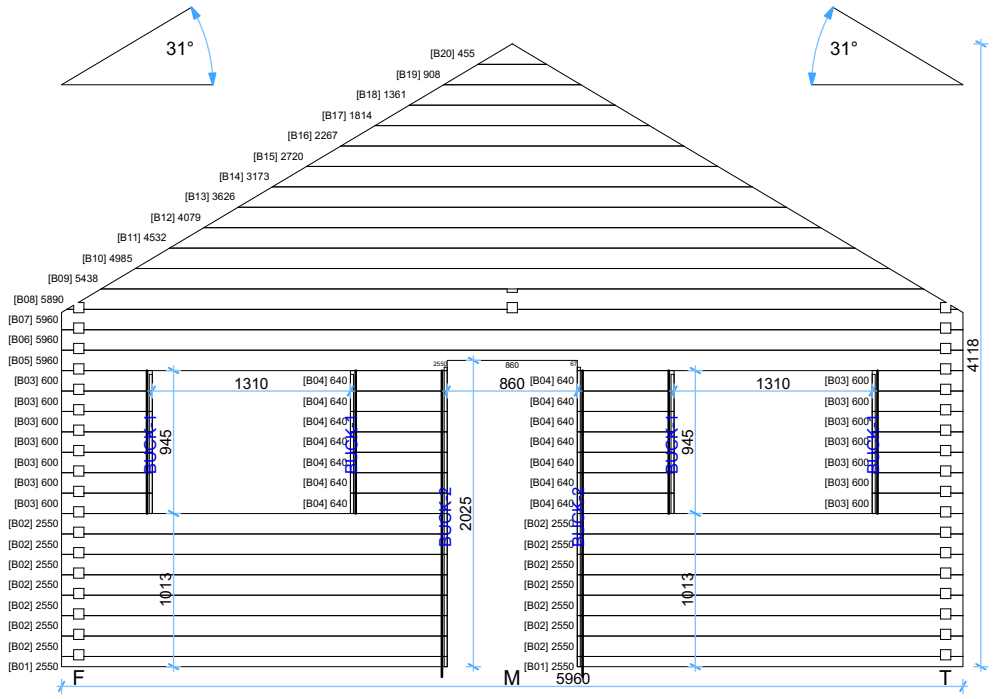

Parete C 1:50

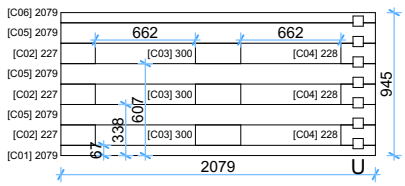

Thickness:	Project name:	Project ID:	Year:	Page:
68	Firenze A 6x6		2022	5

GardenDeco
casette in legno

Parete D 1:50

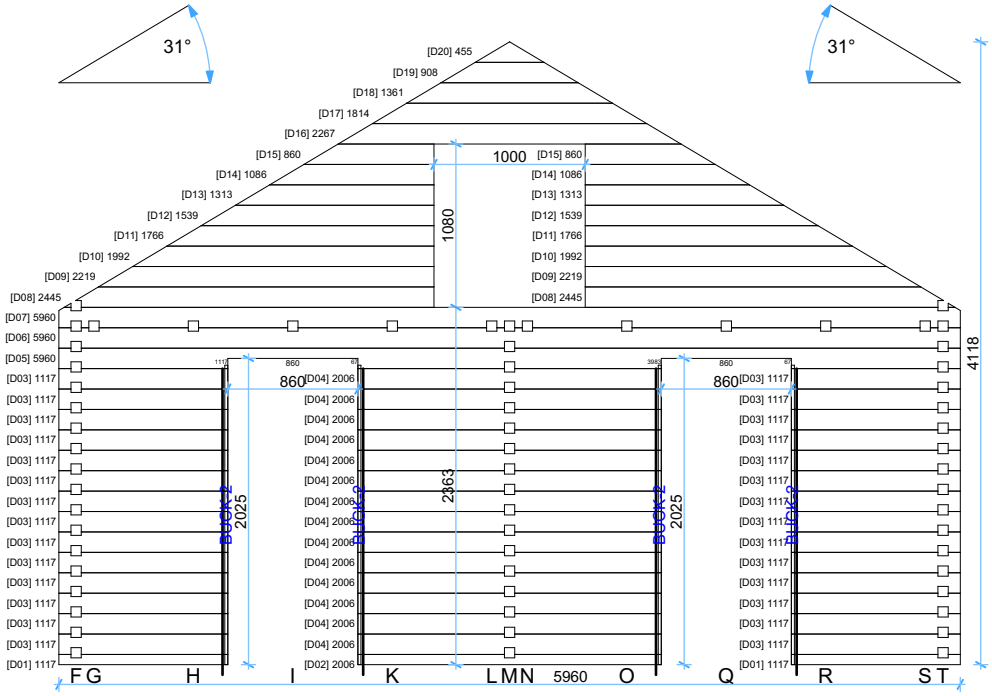

Parete E 1:50

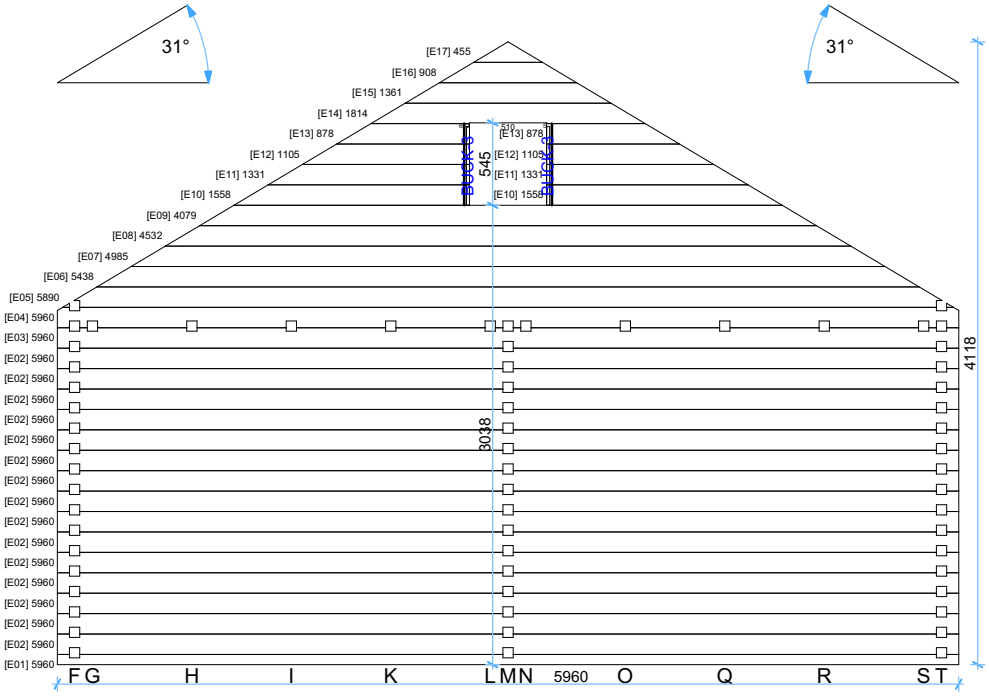

Thickness:	Project name:	Project ID:	Year:	Page:
68	Firenze A 6x6		2022	6

Parete F 1:50

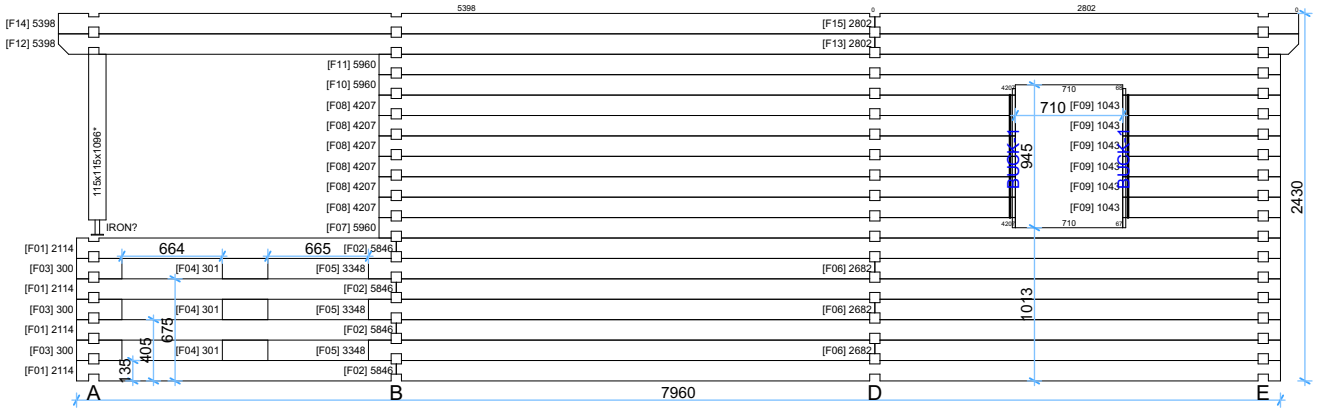

Parete G 1:50

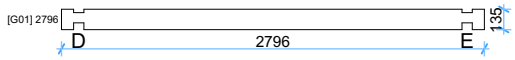

Parete H 1:50

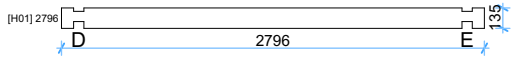

Parete I 1:50

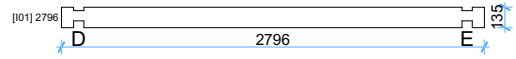

Parete J 1:50

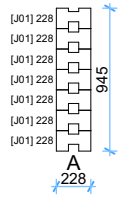

Parete K 1:50

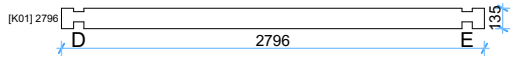

Parete L 1:50

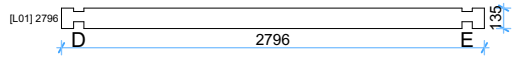

Parete M 1:50

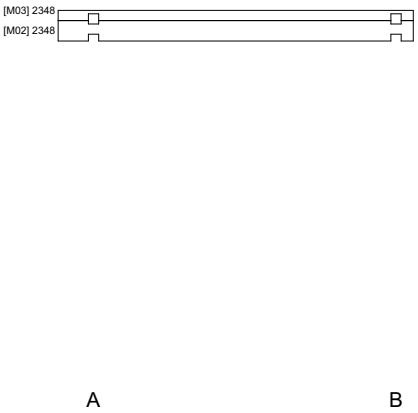

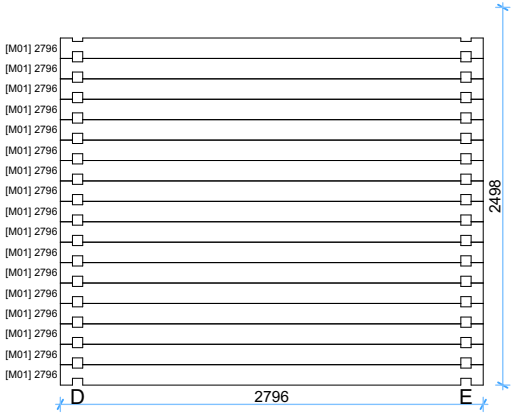

GardenDeco
casette in legno

Thickness:	Project name:	Project ID:	Year:	Page:
68	Firenze A 6x6		2022	7

Parete N 1:50

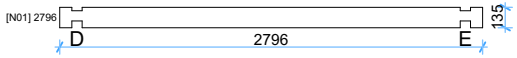

Parete O 1:50

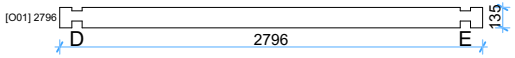

Parete P 1:50

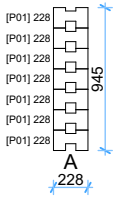

Parete Q 1:50

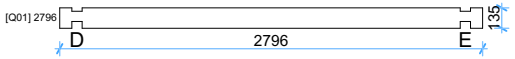

Parete R 1:50

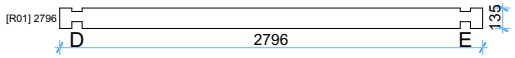

Parete S 1:50

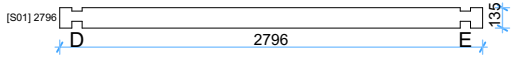

Parete T 1:50

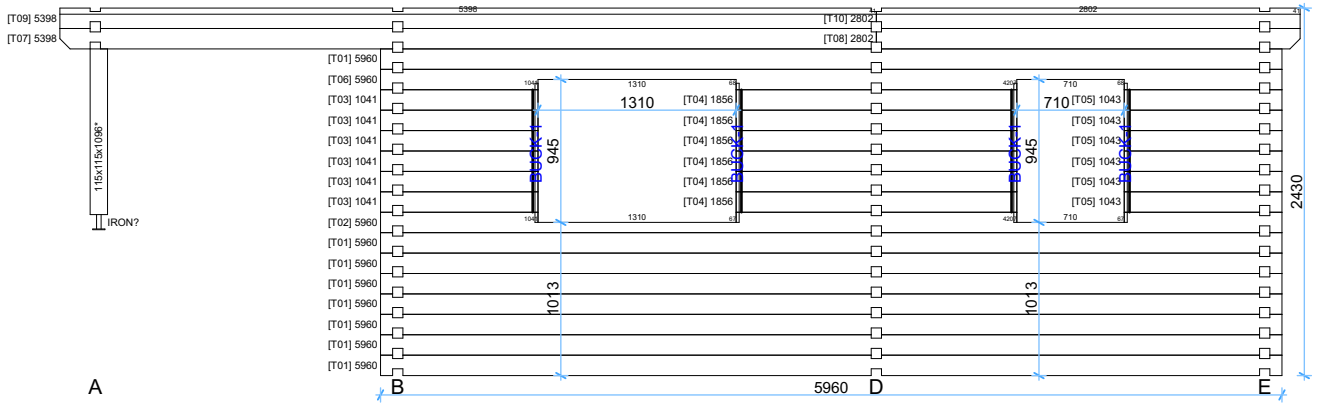

GardenDeco
casette in legno

Parete U 1:50

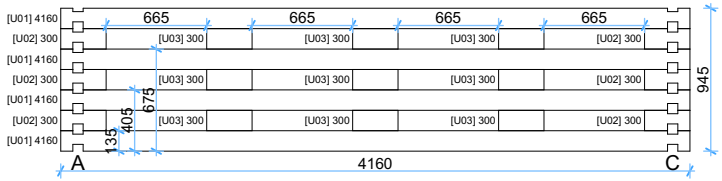

Thickness:	Project name:	Project ID:	Year:	Page:
68	Firenze A 6x6		2022	8

Posizione pareti

GardenDeco
casette in legno

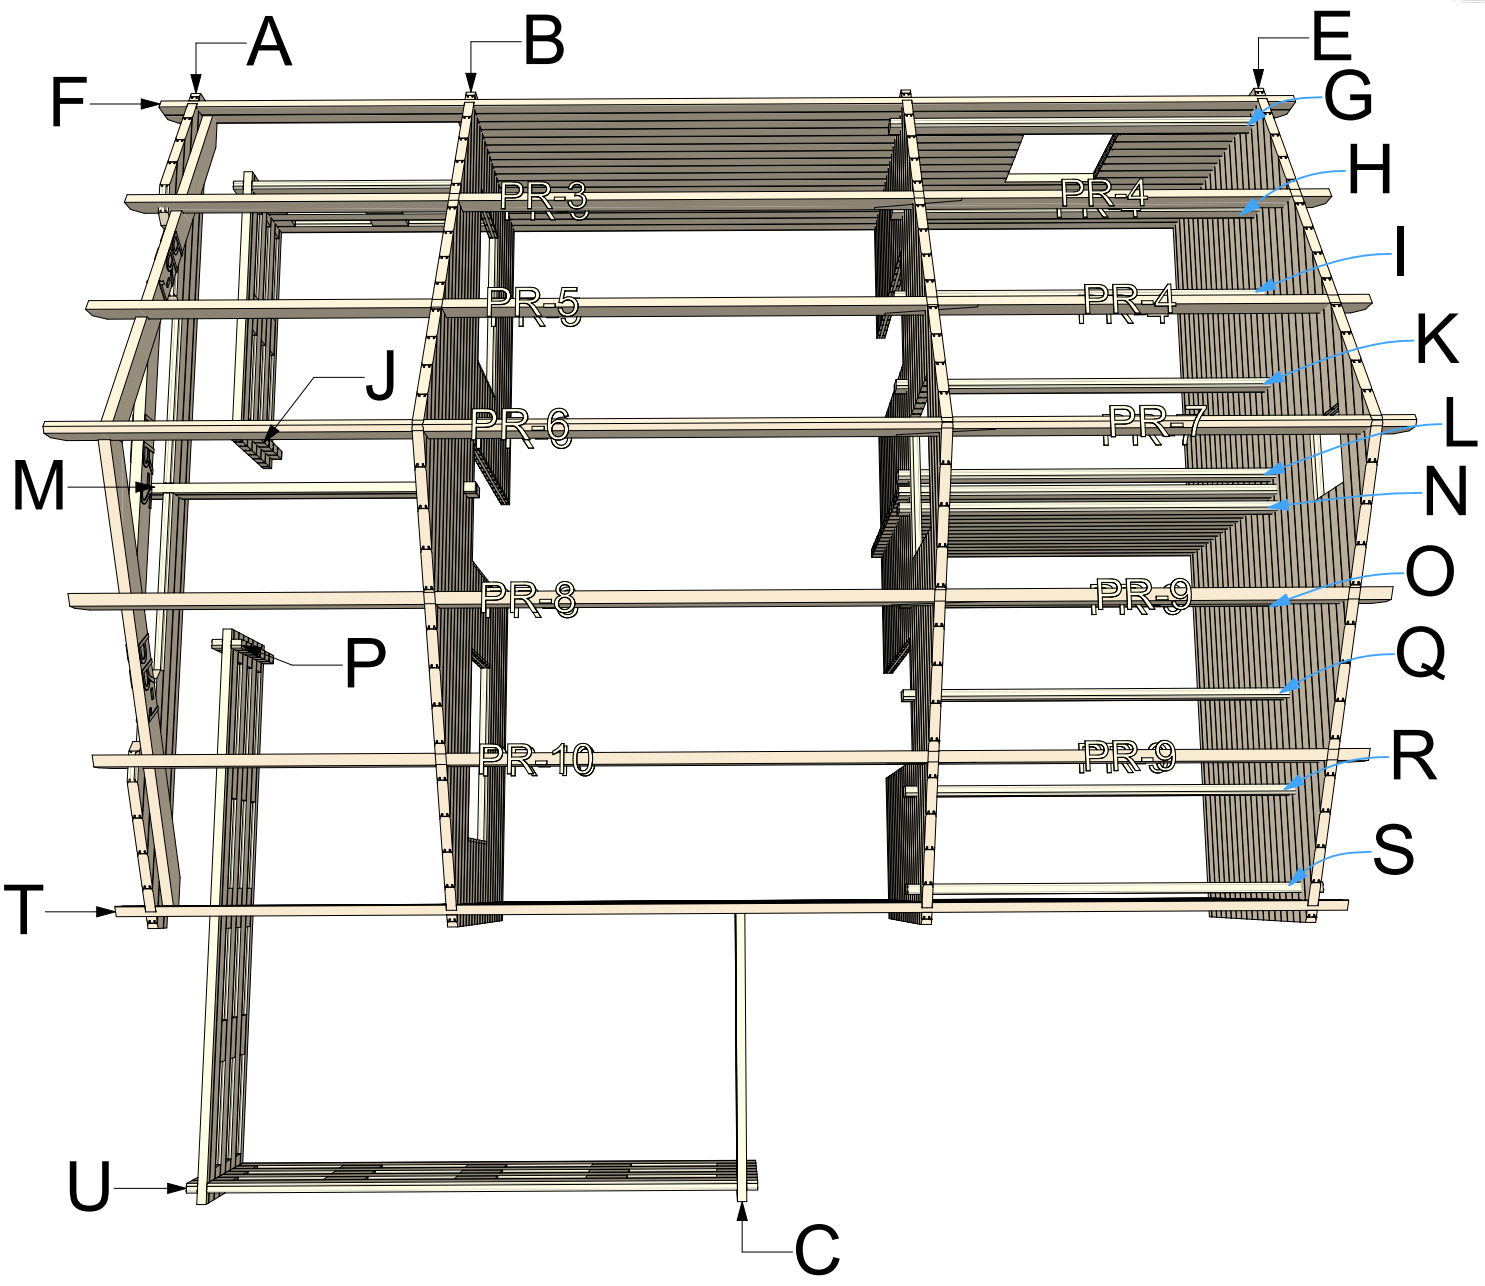

Thickness:	Project name:	Project ID:	Year:	Page:
68	Firenze A 6x6		2022	9

GardenDeco
casette in legno

Front view

Thickness:	Project name:	Project ID:	Year:	Page:
68	Firenze A 6x6		2022	10

GardenDeco
casette in legno

Pavimento 1:50

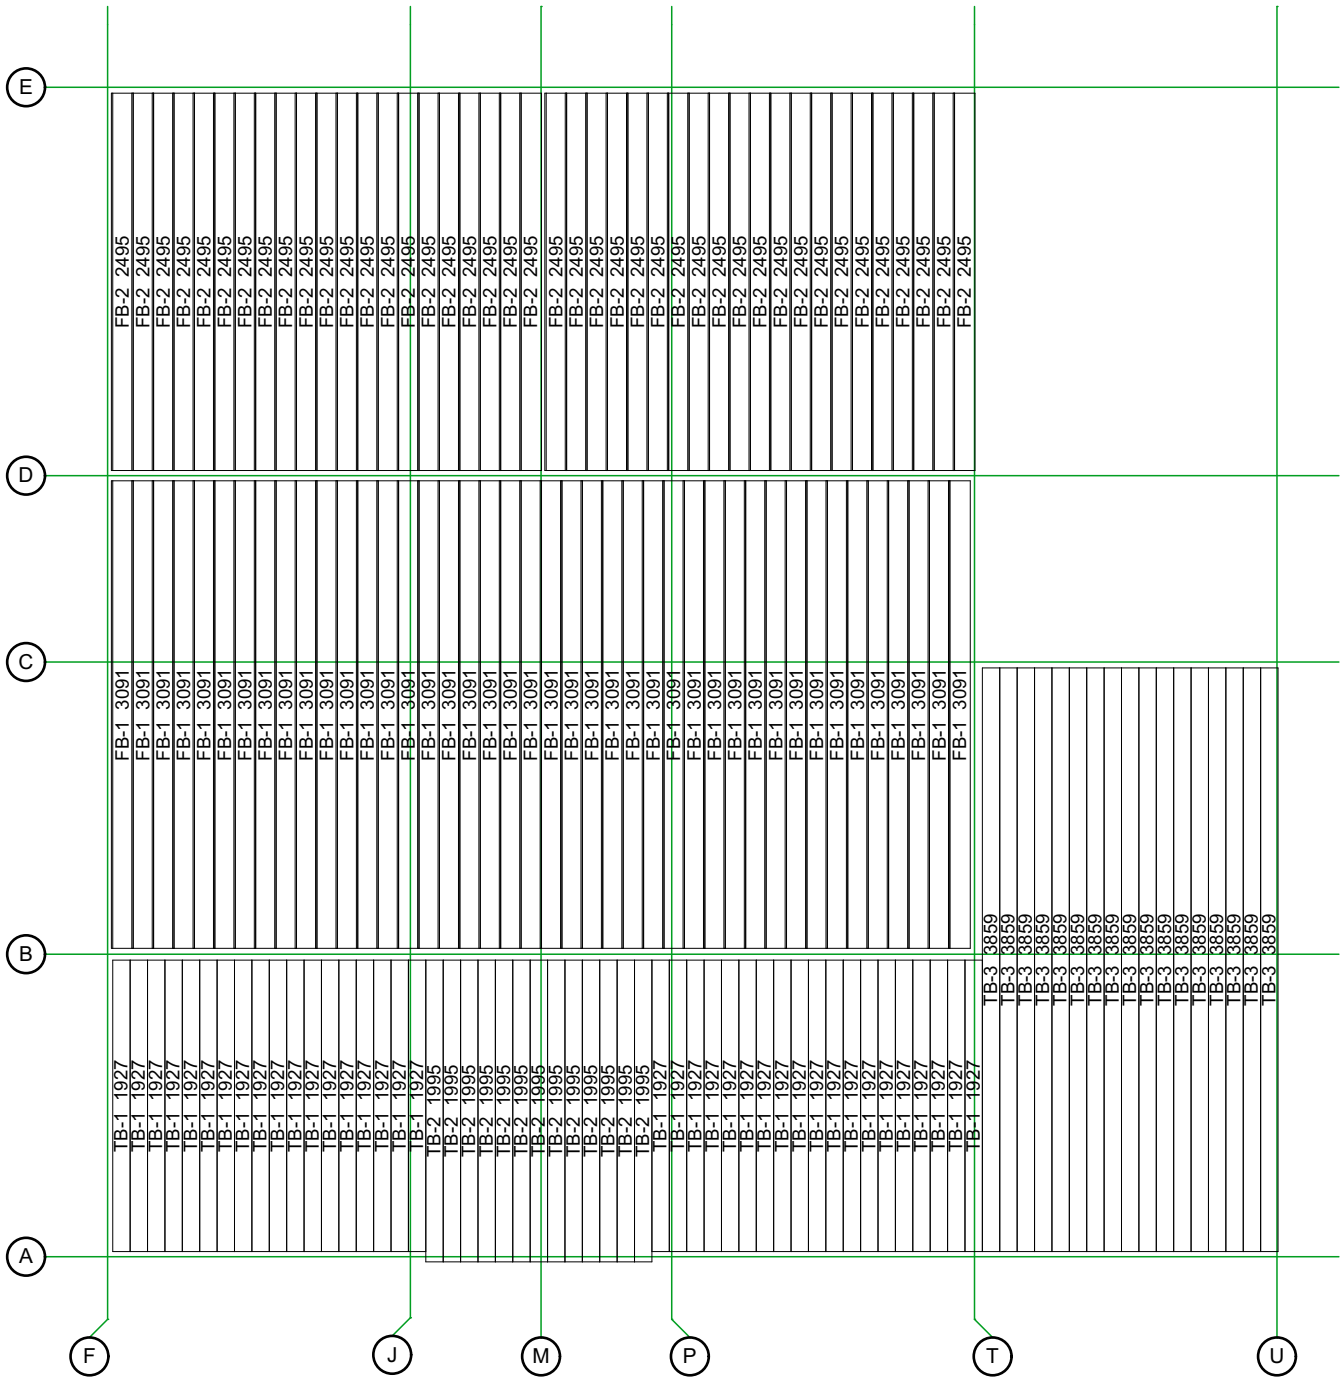

Thickness:	Project name:	Project ID:	Year:	Page:
68	Firenze A 6x6		2022	11

Pavimento mansarda 1:50

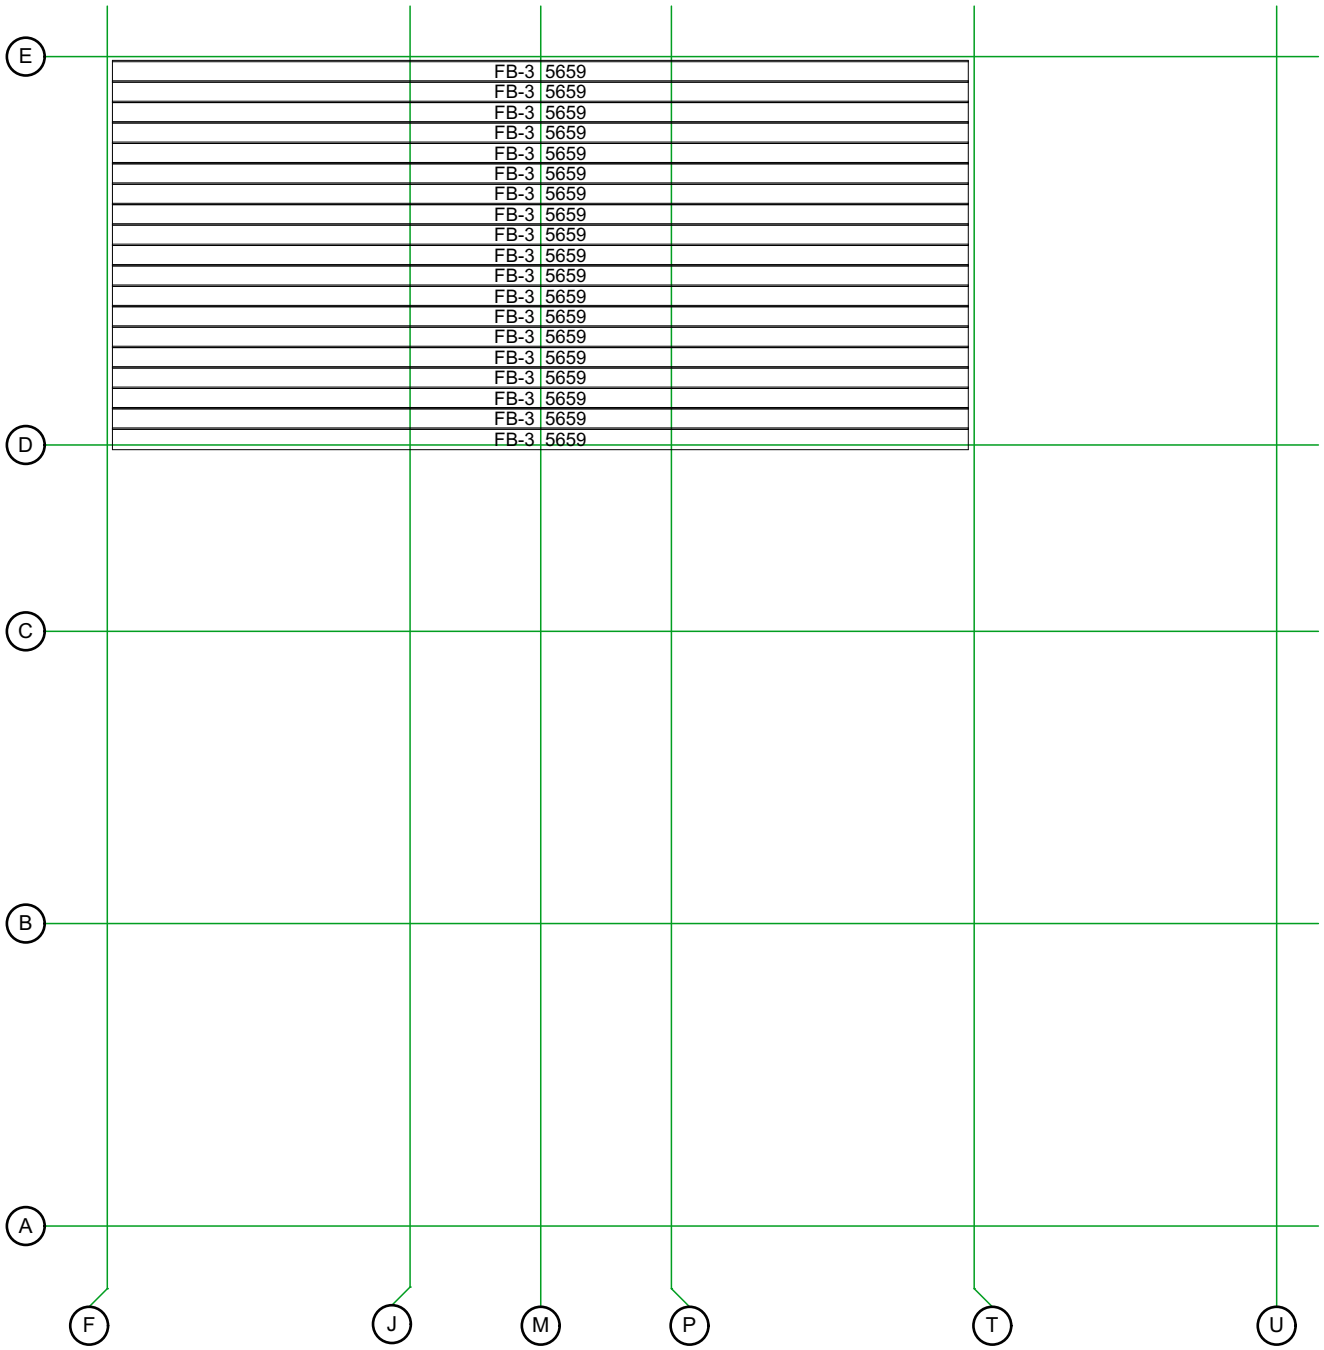

Thickness:	Project name:	Project ID:	Year:	Page:
68	Gustav A 6x6		2022	12

GardenDeco
casette in legno

Tavole tetto 1:50

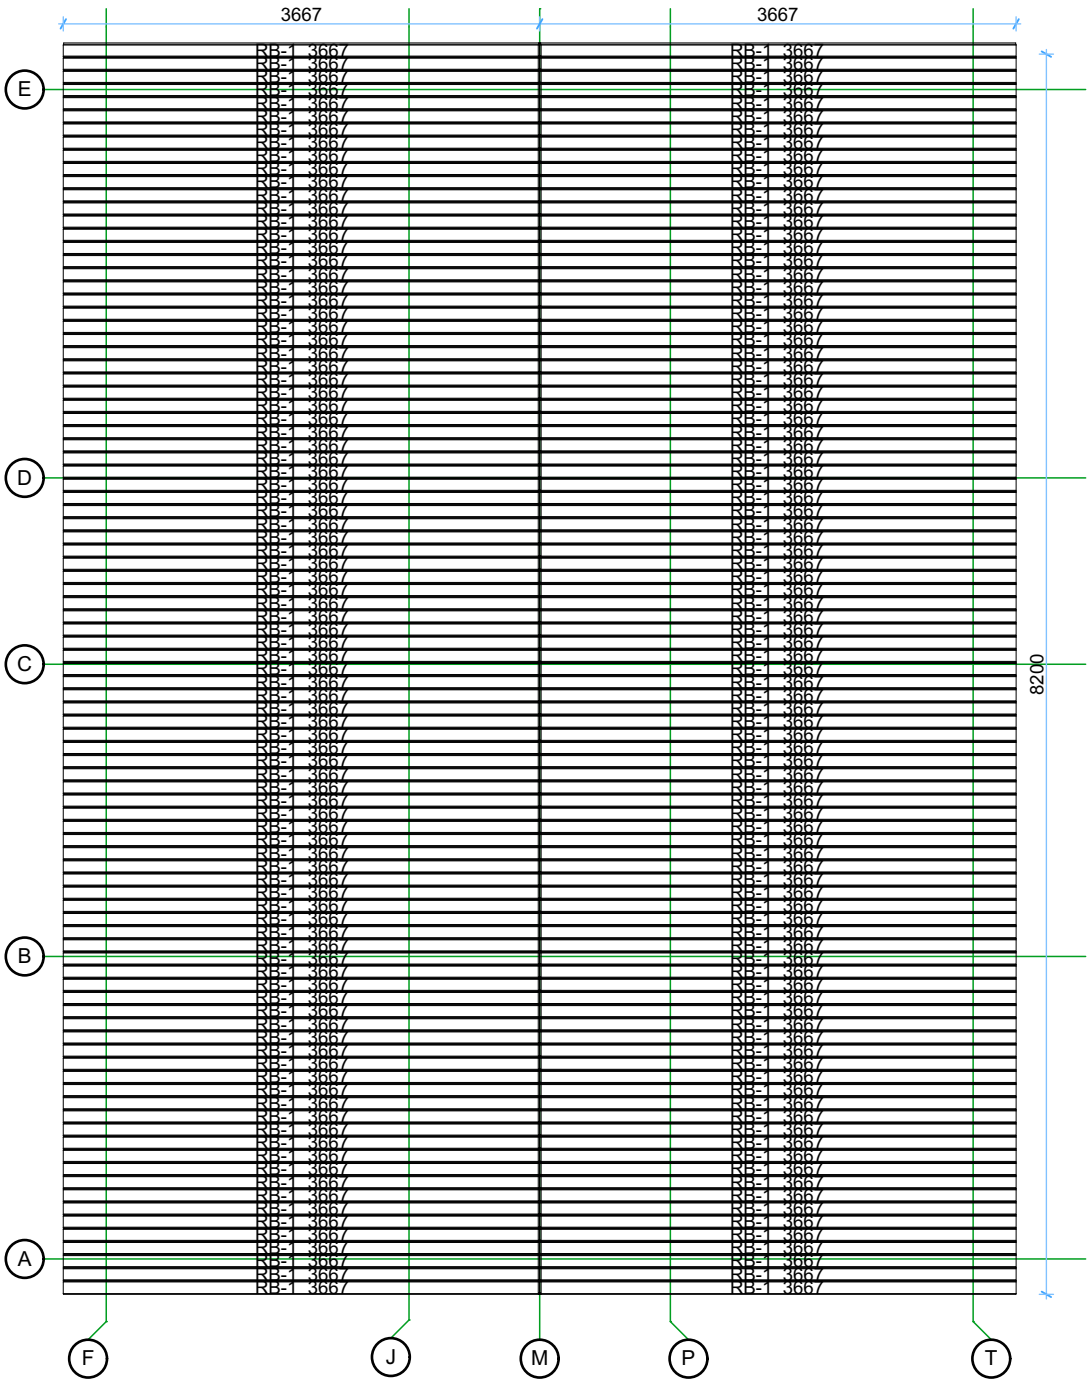

Thickness:	Project name:	Project ID:	Year:	Page:
68	Firenze A 6x6		2022	13

Beam places

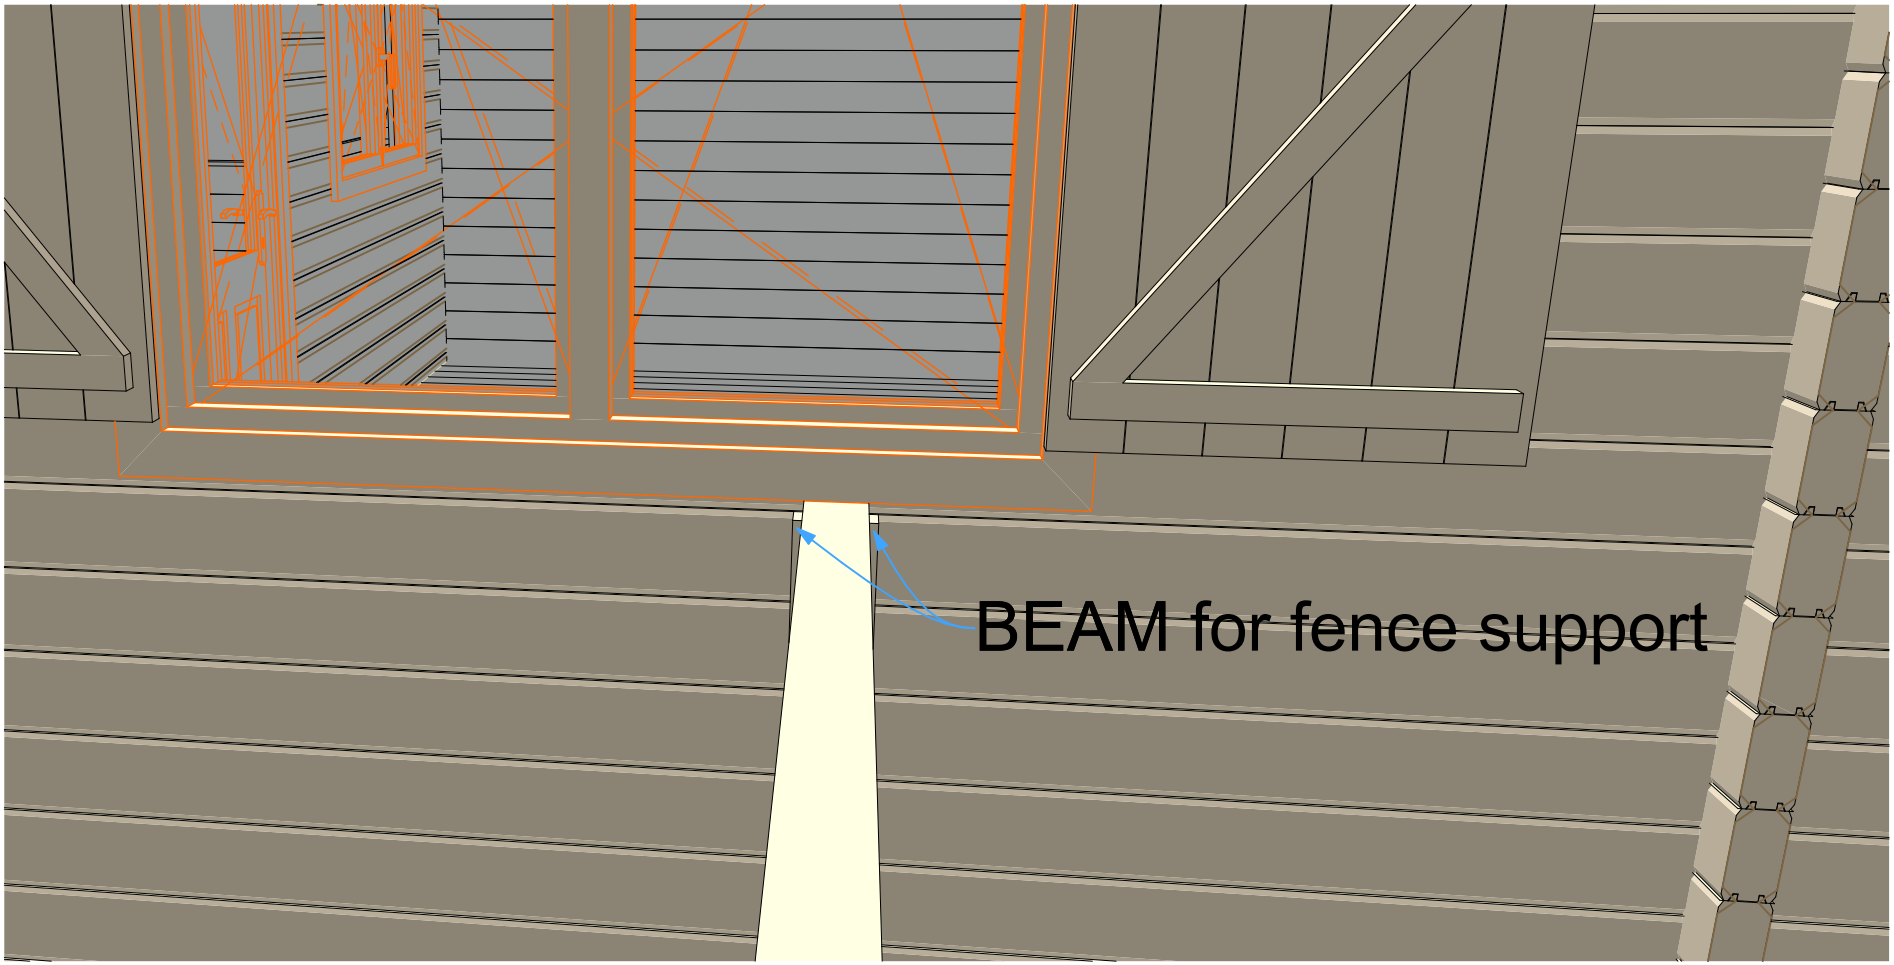

Thickness:	Project name:	Project ID:	Year:	Page:
68	Gustav A 6x6		2022	14

Windows and doors list								
Type-quality	**Barcode**	**Wall Thickness**	**W x H Size**	**Orientation**	**Glazing**	**Quantity**	**3D Axonometry**	**Shutters**
Door - Premium	P19885-4	68	850×1980	L	Full wood, no threshold (internal)	1	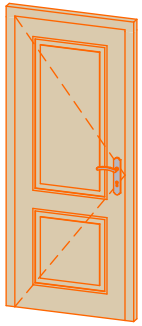	------
Door - Premium	P19885-4	68	850×1980	R	Full wood, no threshold (internal)	1	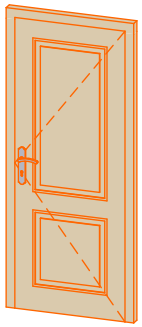	------
Door - Premium	PP19885-2	68	850×1980	R	50% glass, double glazed	1	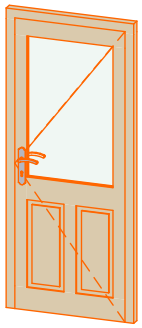	------

Windows and doors list								
Type-quality	**Barcode**	**Wall Thickness**	**W x H Size**	**Orientation**	**Glazing**	**Quantity**	**3D Axonometry**	**Shutters**
Window - Premium	PP5250	68	500×520	R	Double glazed	1		------
Window - Premium	PP92130SHUT	68	1300×920		Double glazed, +shutter kit	3	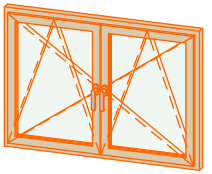	Shutters
Window - Premium	PP9270SHUT	68	700×920	L	Double glazed, +shutter kit	1	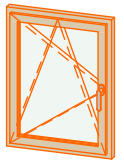	Shutters
Window - Premium	PP9270SHUT	68	700×920	R	Double glazed, +shutter kit	1	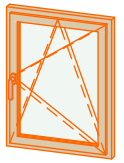	Shutters