GardenDeco®
strutture in legno

Toscana 5x4 v.2 44mm

Walls and purlins positions

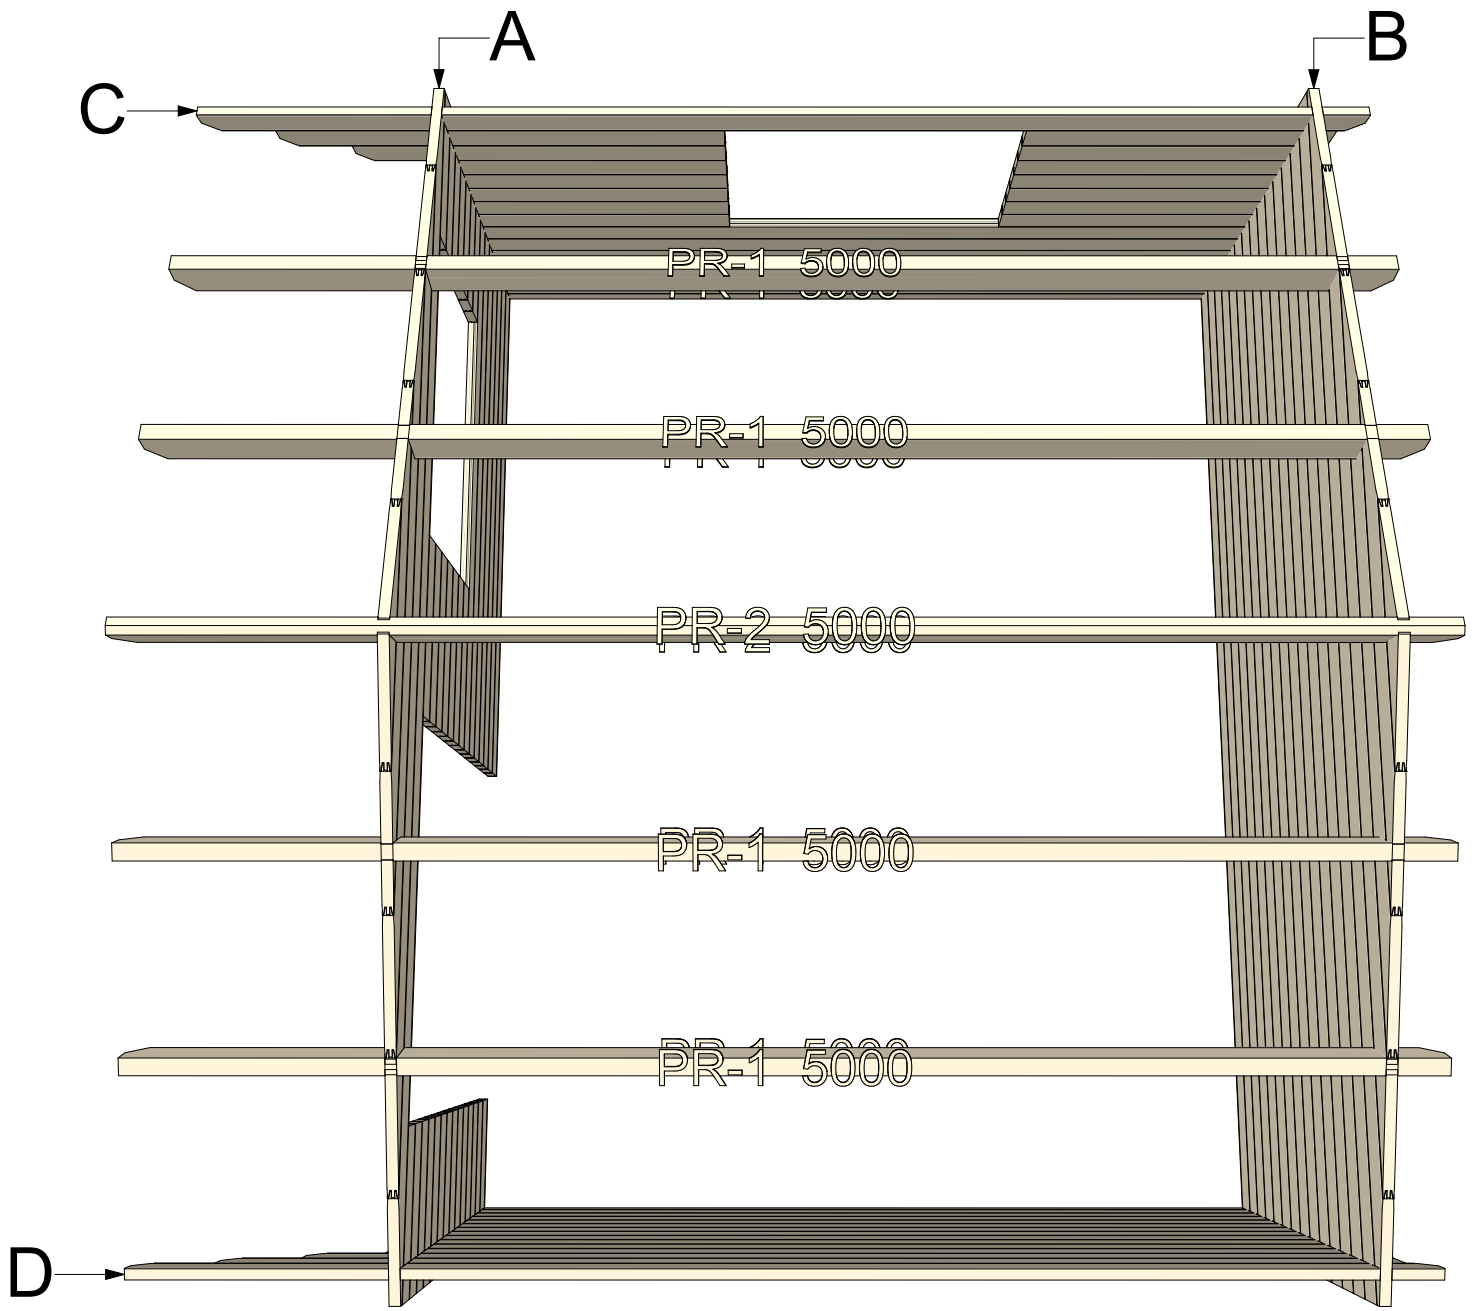

Thickness:	Project name:	Project ID:	Year:	Page:
44	Toscana 5x4	v.2	2022	2

GardenDeco®
strutture in legno

Floor bearers 1:50

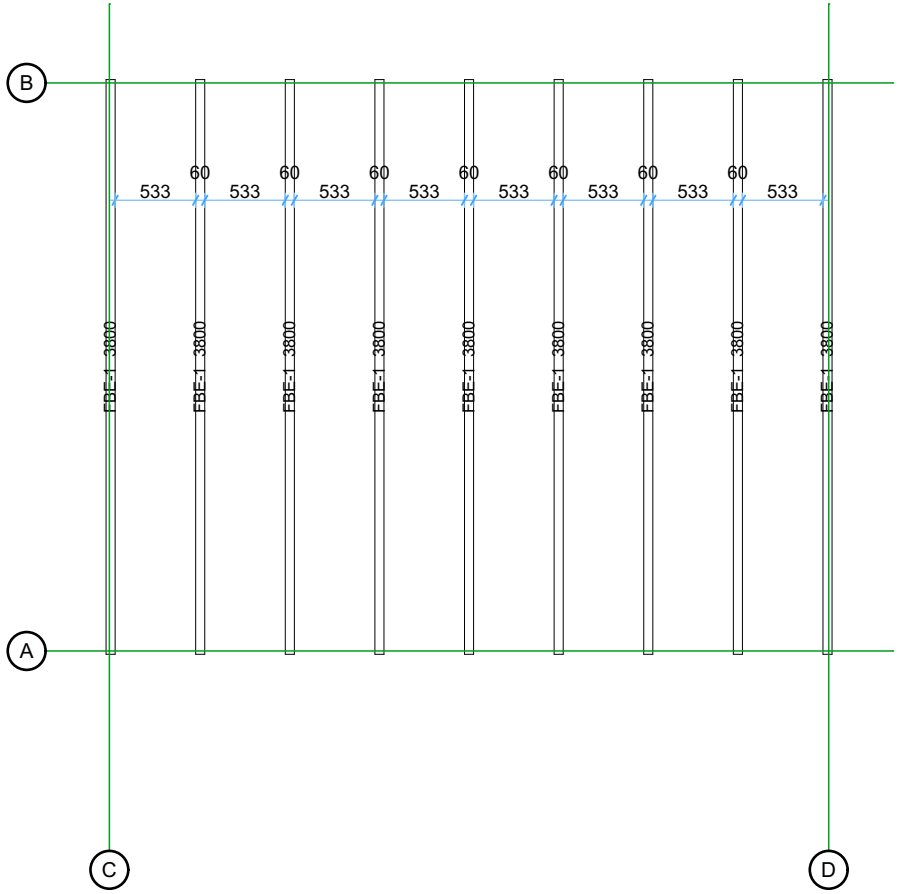

Floor boards 1:50

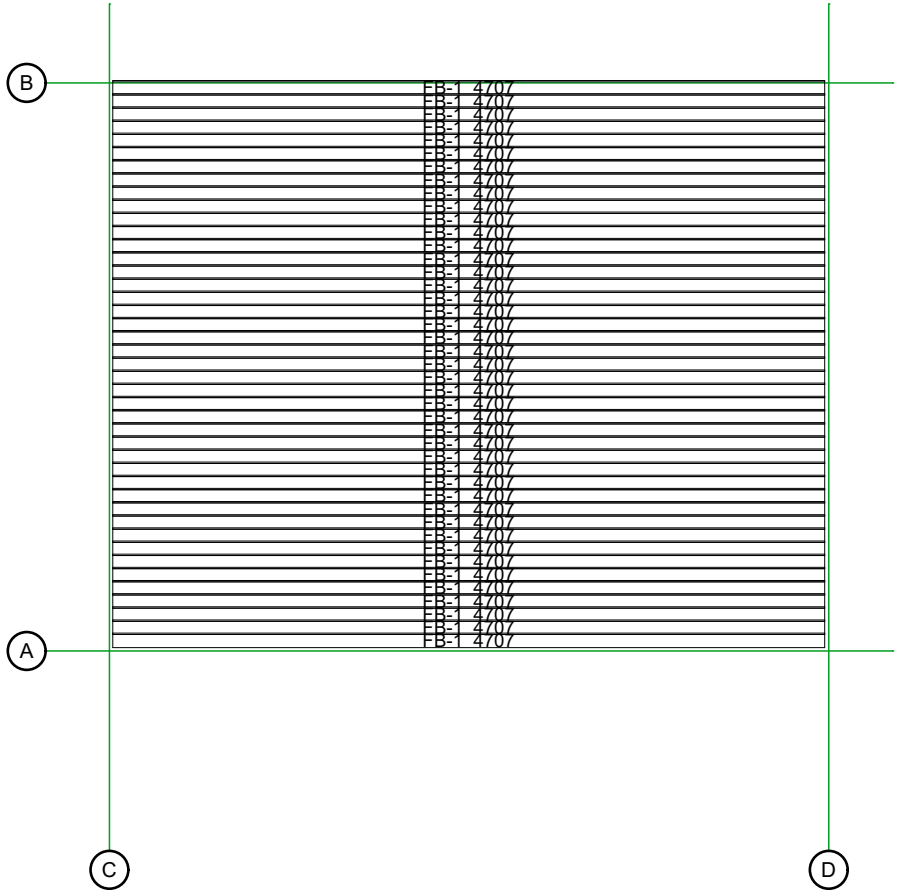

Thickness:	Project name:	Project ID:	Year:	Page:
44	Toscana 5x4	v.2	2022	3

Ground floor plan 1:50

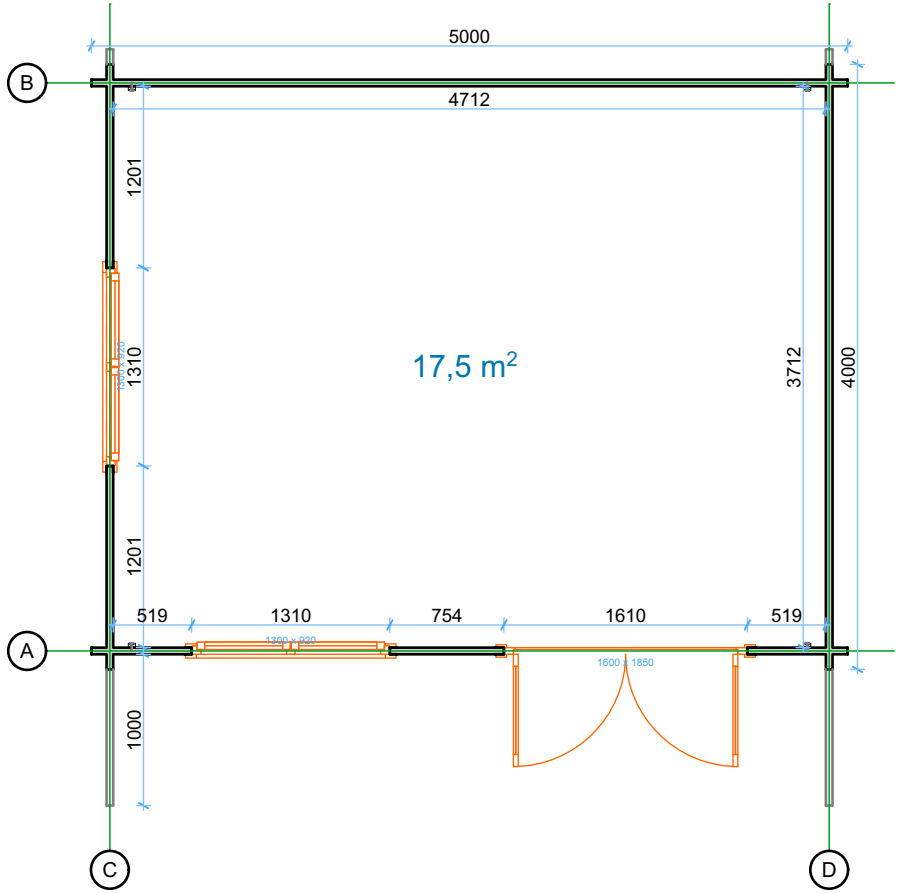

Roof boards 1:50

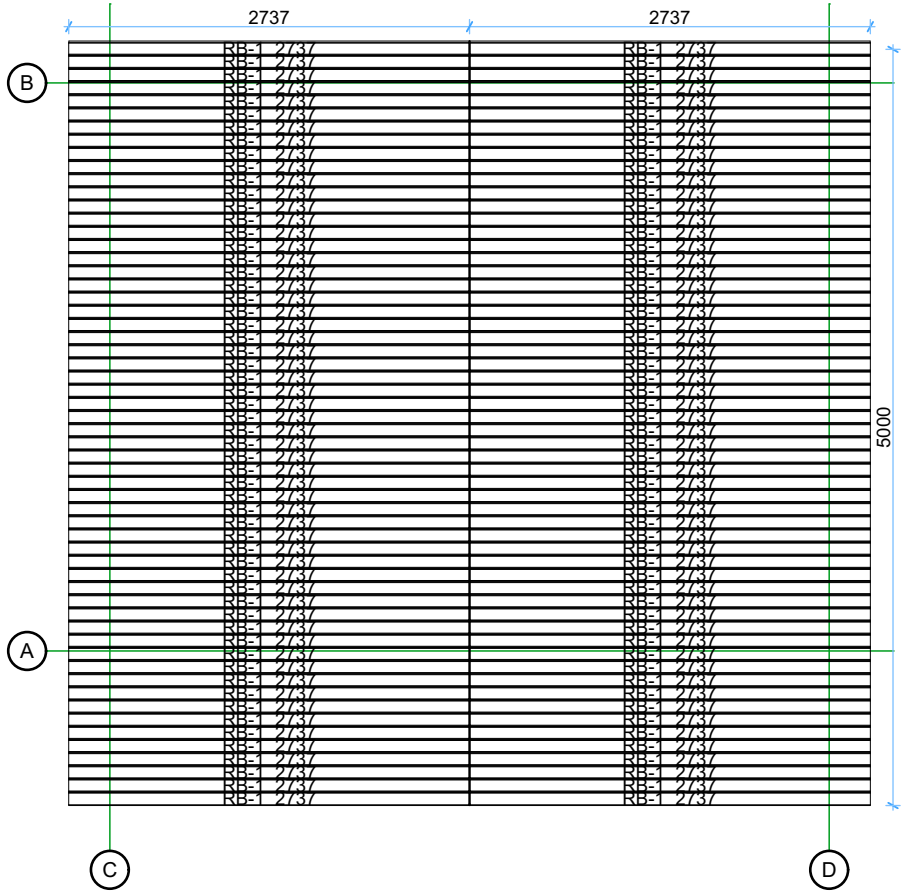

Thickness:	Project name:	Project ID:	Year:	Page:
44	Toscana 5x4		2022	4

GardenDeco® strutture in legno

Wall A 1:50

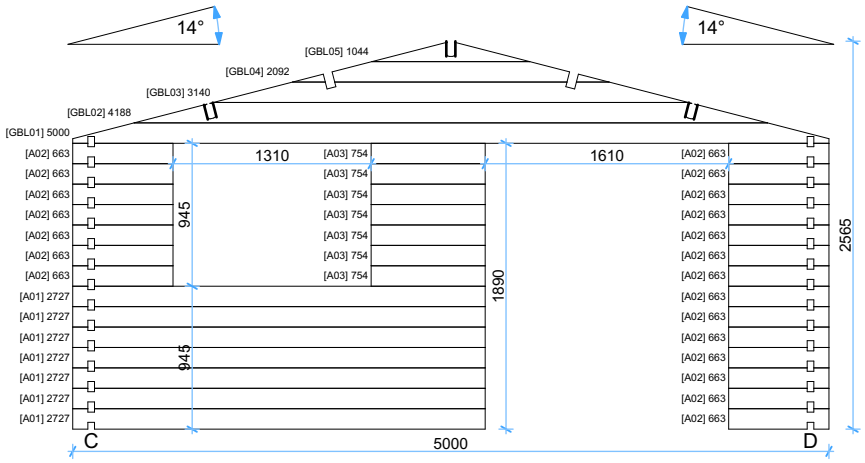

Wall C 1:50

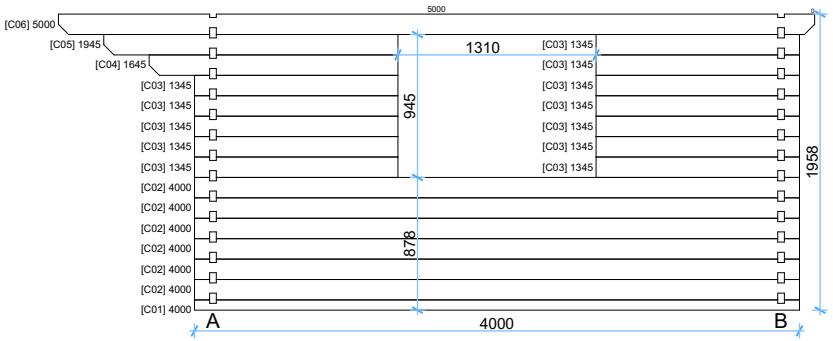

Wall B 1:50

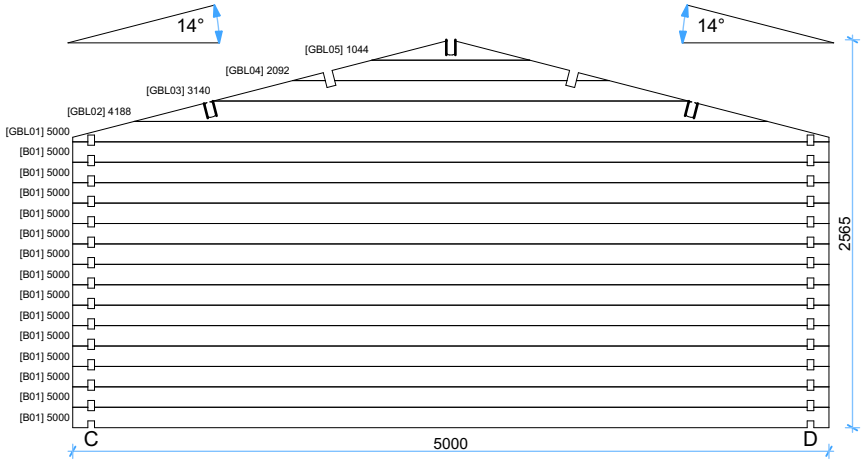

Wall D 1:50

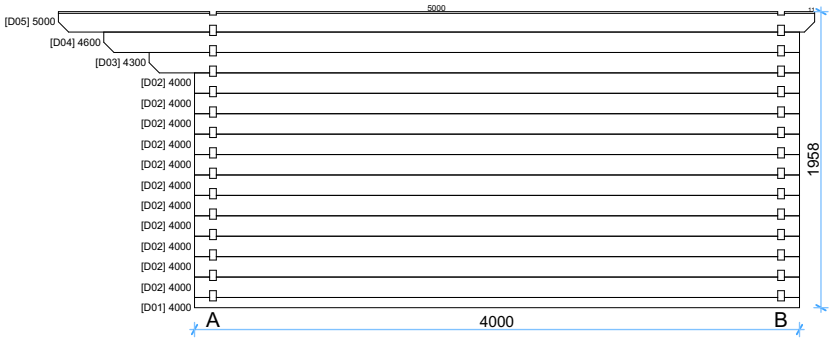

Thickness:	Project name:	Project ID:	Year:	Page:
44	Toscana 5x4	v.2	2022	5

Windows and doors list							
Type-quality	**Barcode**	**Wall Thickness**	**W x H Size**	**Orientation**	**Glazing**	**Quantity**	**3D Axonometry**
Door - Economy	EP185160-2	44	1600×1850	R	50% glass, double glazed	1	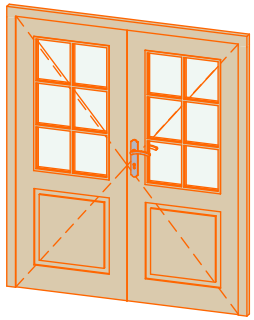
Window - Economy	EP92130	44	1300×920		Double glazed	2	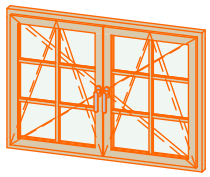

Thickness:	Project name:	Project ID:	Year:	Page:
44	Toscana 5x4	v.2	2022	6