GardenDeco®
strutture in legno

44 Pod 2,4x4,8

GardenDeco®
strutture in legno

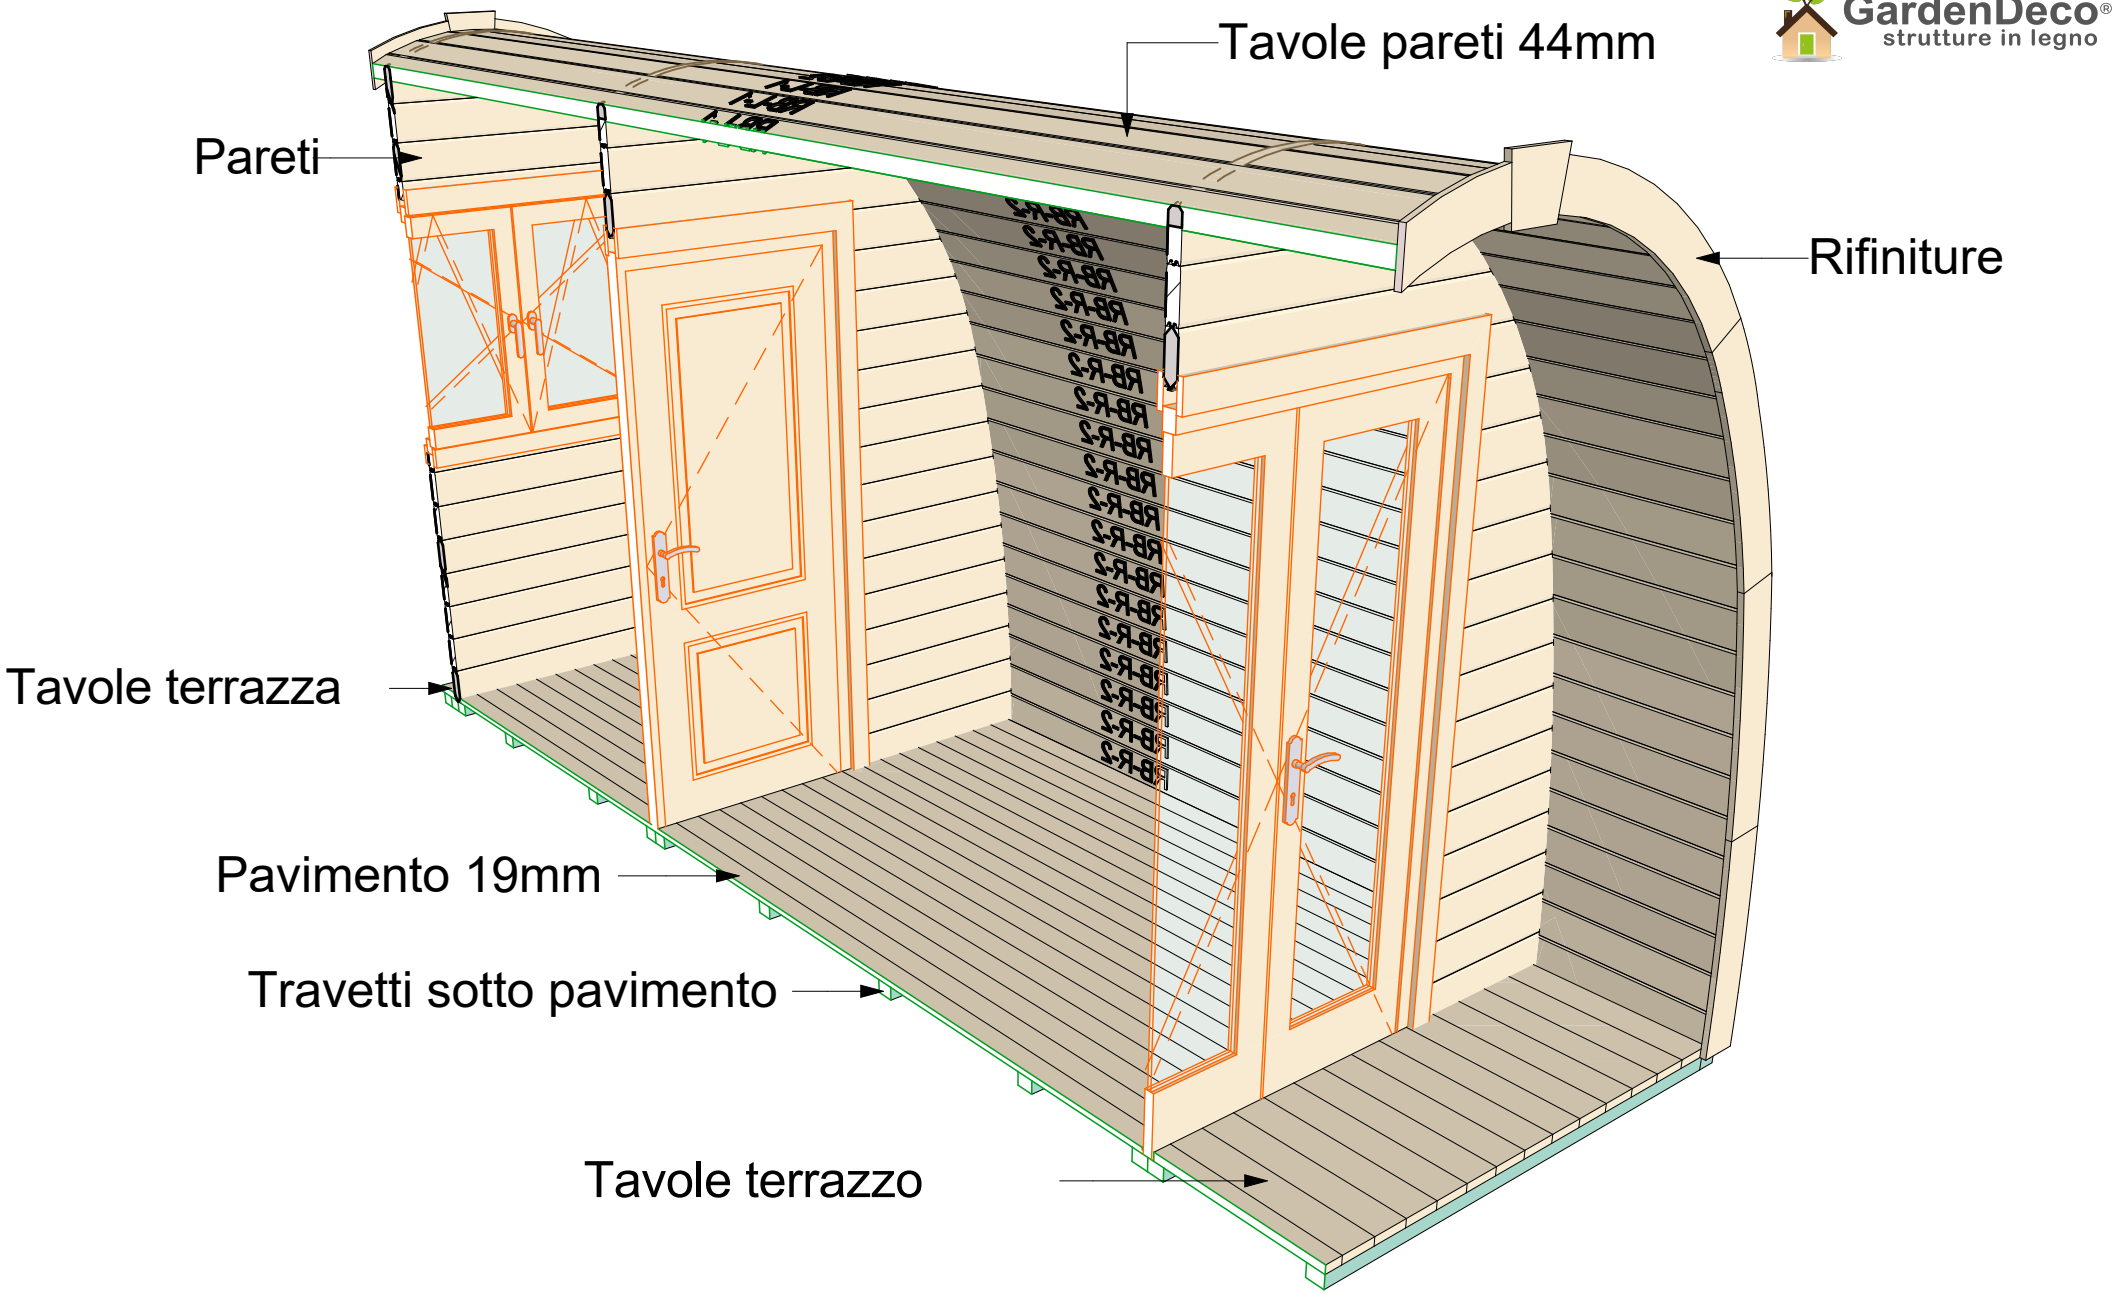

Thickness:	Project name:	Project ID:	Year:	Page:
44	Pod 2,4x4,8		2024	2

Travetti sotto pavimento
1:45

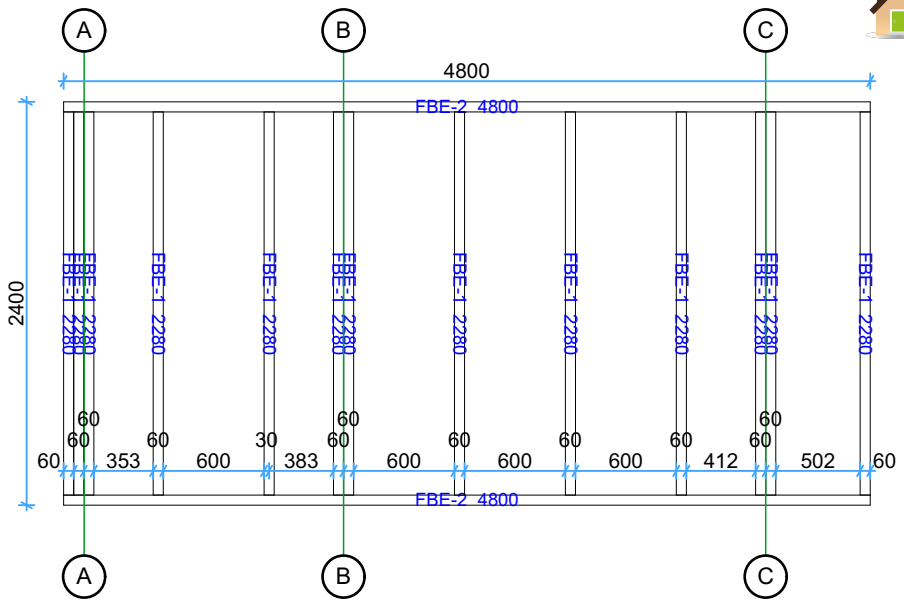

1:45

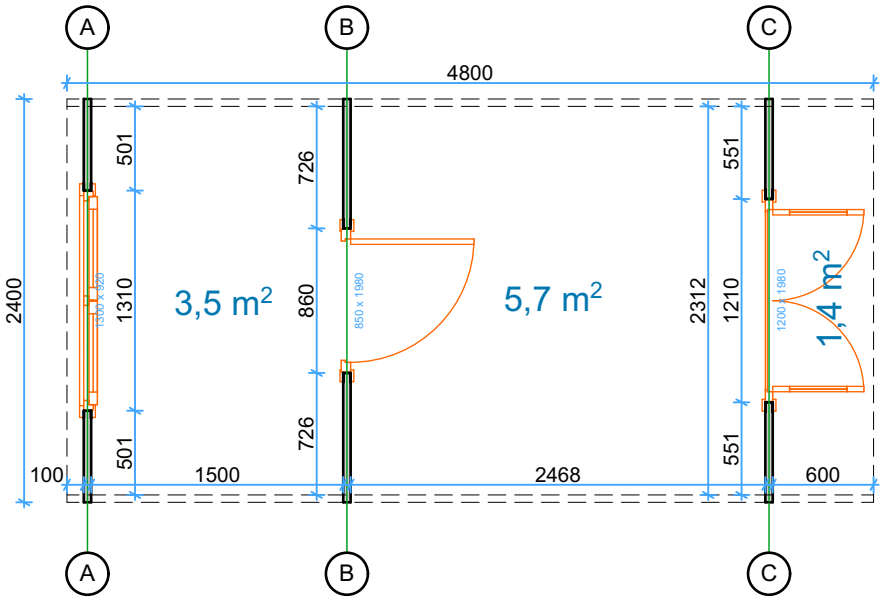

Pavimento
1:45

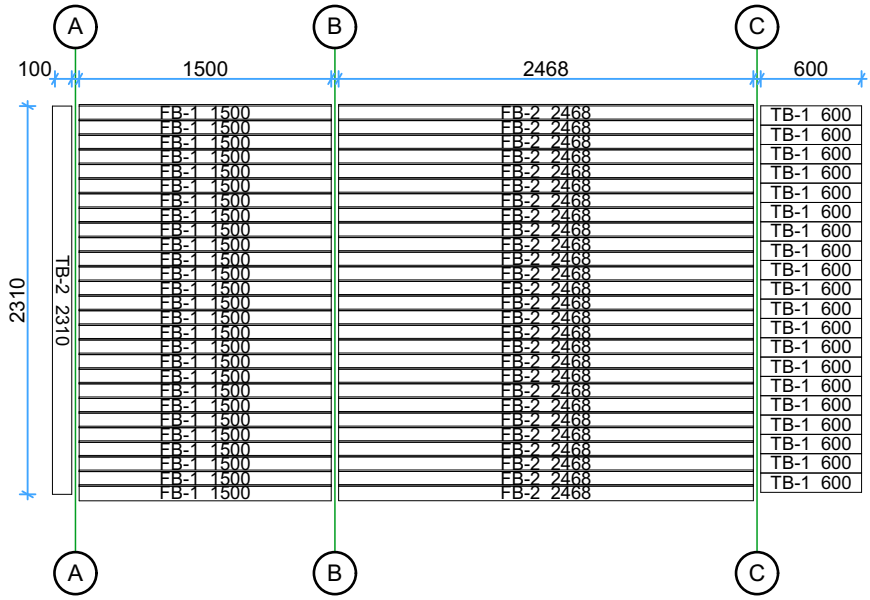

Thickness:	Project name:	Project ID:	Year:	Page:
44	Pod 2,4x4,8		2024	3

Roof beams 1:40

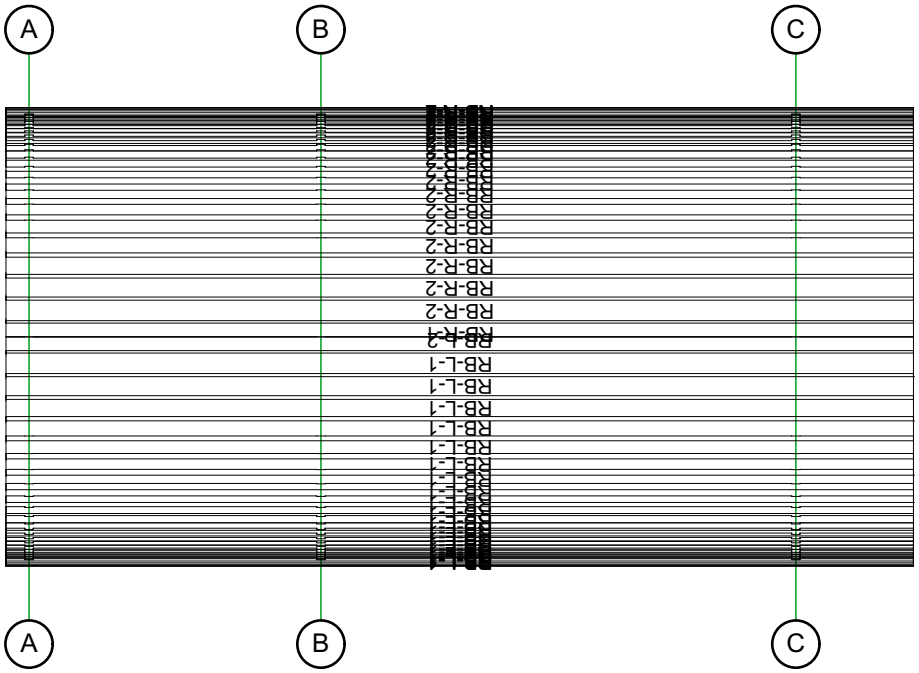

Right Roof beams 1:40

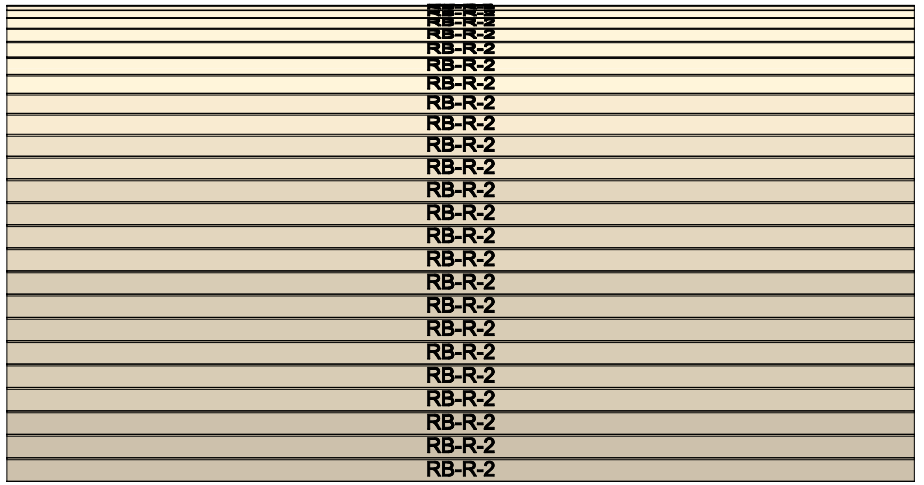

Left Roof beams 1:40

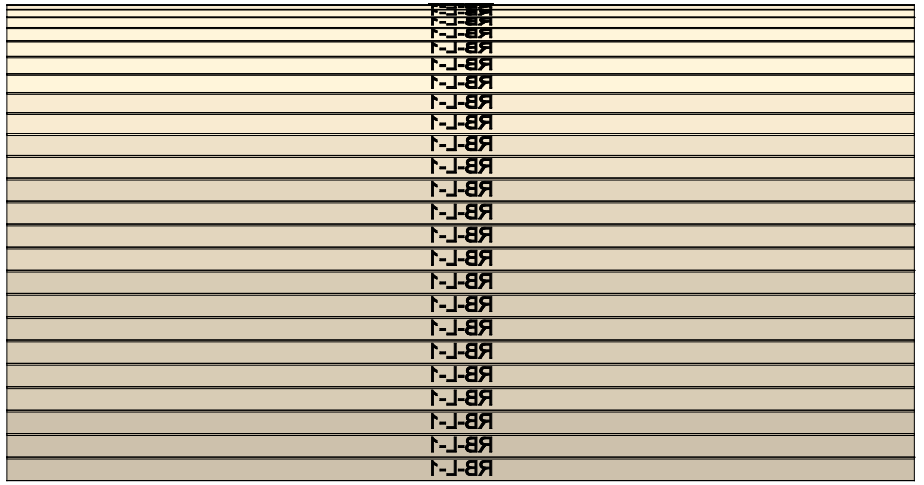

Thickness:	Project name:	Project ID:	Year:	Page:
44	Pod 2,4x4,8		2024	4

GardenDeco®
strutture in legno

Wall A 1:40

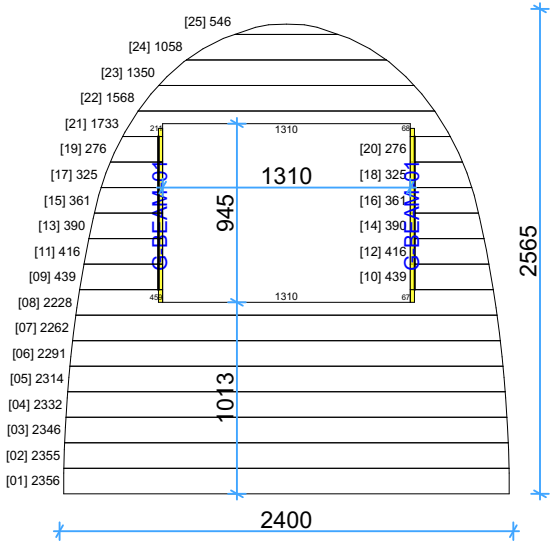

Wall B 1:40

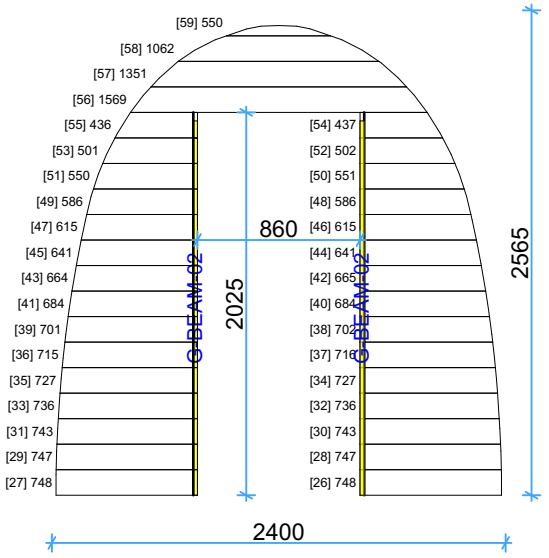

Wall C 1:40

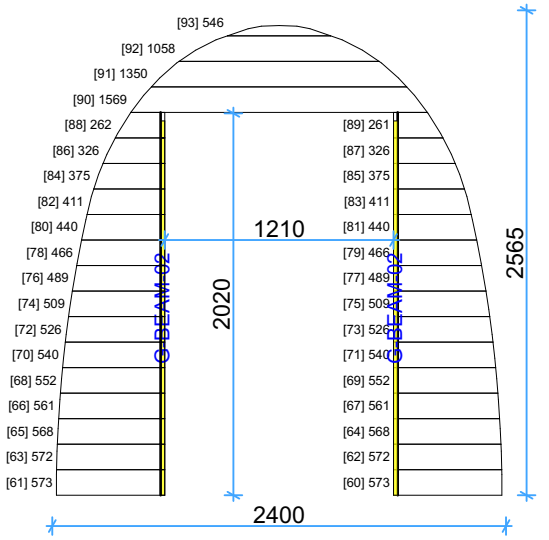

Thickness:	Project name:	Project ID:	Year:	Page:
44	Pod 2,4x4,8		2024	5

Front Windboards 1:30

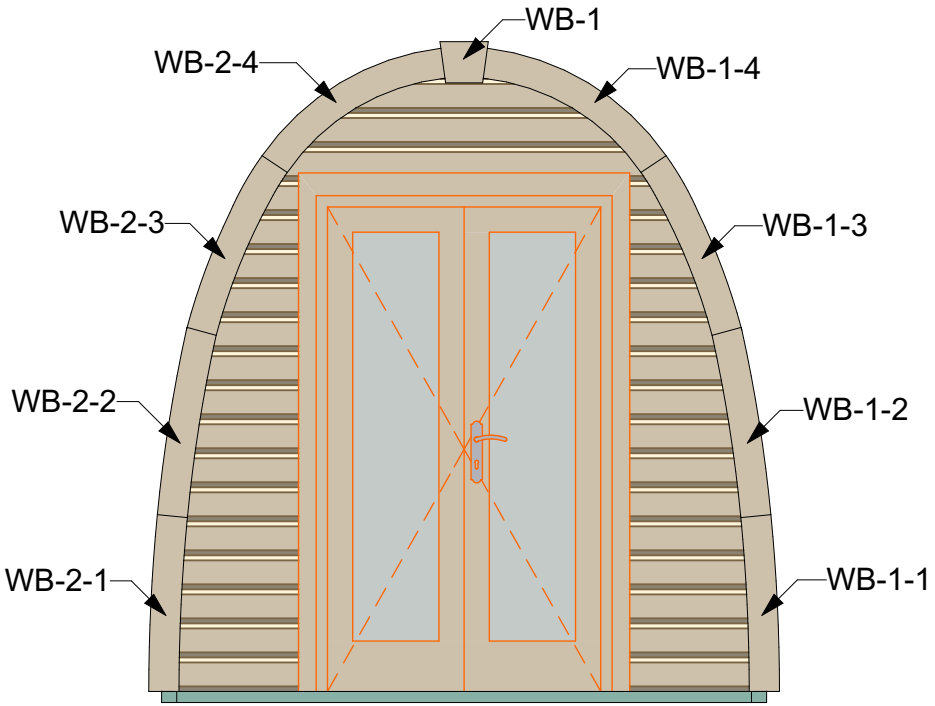

Back Windboards 1:30

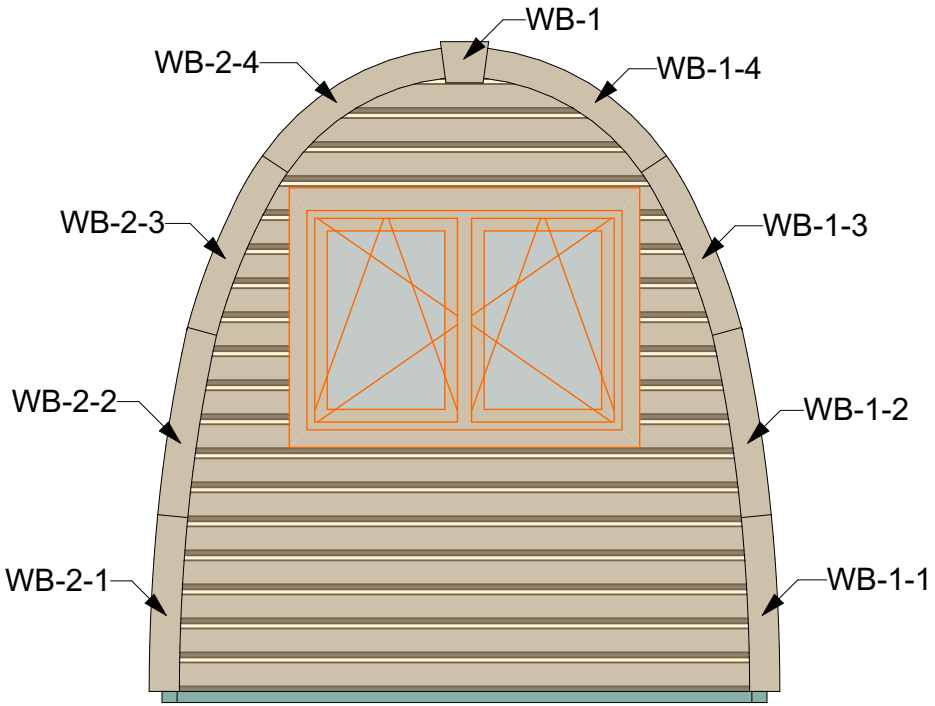

Thickness:	Project name:	Project ID:	Year:	Page:
44	Pod 2,4x4,8		2024	6

Storm braces

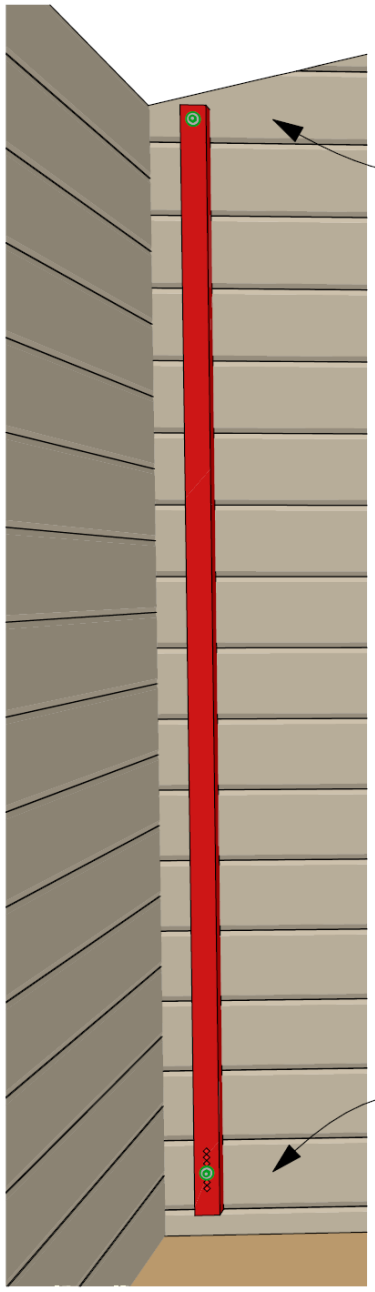

44mm Pod 2,4x4,8 Windows and doors list							
Type-quality	**Barcode**	**Wall Thickness**	**W x H Size**	**Orientation**	**Glazing**	**Quantity**	**3D Axonometry**
Door - Premium	P19885-4	44	850×1980	R	Full wood, no threshold (internal)	1	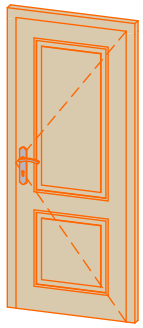
Door - Premium	PP192120-3	44	1200×1980	R	100% glass, double glazed	1	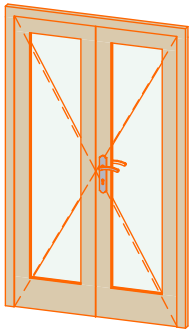
Window - Premium	PP92130	44	1300×920		Double glazed	1	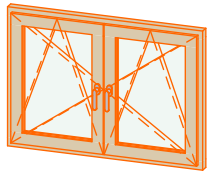

Thickness:	Project name:	Project ID:	Year:	Page:
44	Pod 2,4x4,8		2024	7